

THIS SUBDIVISION IMPROVEMENT AGREEMENT ("Agreement") is made and entered into by and between the City of Beaumont, a California municipal corporation (hereinafter referred to as "City"), and Beaumont Library District, a Special District, (hereinafter referred to as "Subdivider"). City and Subdivider are sometimes referred to hereinafter individually as a "Party", and collectively as the "Parties".

RECITALS

A. Subdivider is the owner of certain real property located in the City of Beaumont legally described on Exhibit "A" attached hereto and incorporated and made part of this Agreement by this reference (the "Property").

B. The conditions of approval of the above referenced Tentative Tract Map and any related entitlements, which are hereby incorporated herein by this reference, require that prior to the issuance of building permits, the Subdivider and the City shall enter into a subdivision improvement agreement, secured with sufficient security, as a guarantee of the construction and completion of all public and private improvements and land development work required by said conditions of approval and by the City subdivision laws and codes.

D. In consideration of the approval of a final map by the City Council, Subdivider desires to enter into this Agreement, whereby Subdivider promises to install and complete, at Subdivider's own expense, all the public improvement work required by City in connection with the proposed subdivisoion. Subdivider has secured this Agreement by improvement security required by the Subdivision Laws.

E. Improvement Plans (the "Plans") for the construction, installation, and completion of the public and private improvements are being or have been prepared by Subdivider and will be subject to approval by the Director of Engineering/Public Works ("City Engineer"). The City has adopted standards (hereinafter "Standards") for the construction and installation of improvements within the City, and the Plans will be prepared in conformance with the Standards in effect on the date of the approval of the Application. The Plans will be on file in the Office of the City Engineer and are incorporated into this Agreement by this reference as if set forth fully herein. All references in this Agreement to the Plans shall be deemed to include reference to any specifications for all of the improvements as approved by the City Engineer.

F. An estimate of the cost for construction of the public and private improvements and performing the land development work according to the Plans has been made and approved by the City Engineer. The estimated cost of these improvements is set forth on Page One (1) of this Agreement, and the basis for the estimate is attached hereto as Exhibit "B" and incorporated and made part of this Agreement by this reference. The amounts of the Improvement Securities required to be posted with this Agreement are also based upon the estimate in Exhibit "B".

G. For the purposes of this Agreement, the term "Public Improvements" means all those improvements within the Tract/Parcel intended for transfer or conveyance to the City or other public agency. The estimated cost of their construction is included in the above estimate included herein as Exhibit "B".

NOW, THEREFORE, in consideration of the issuance of the Final Tract map, Subdivider and City hereby agree as follows:

1. Subdivider's Obligation to Construct Improvements.

(a) In constructing and installing the improvements, Subdivider shall comply with all of the requirements and conditions of approval of in the Tentative Tract Map, related entitlements as well as the provisions of the Municipal Code and Subdivision Laws.

(b) Subdivider shall complete, at its own expense, all the public and private improvements and related work on the Development, as required by the conditions of approval of the Tentative Map and related entitlements in conformance with the approved Plans and City Standards, including without limitation, those improvements set forth in Exhibit "B" (hereinafter collectively the "Improvements") within twenty-four (24) months of the date of this Agreement, unless a time extension is granted by the City as authorized by Section 20 of this Agreement.

(c) Notwithstanding the time limits specified in Section 1(b) above, no single family dwelling unit or group of units shall be given final inspection and clearance for occupancy by City unless the private and public streets providing access to and fronting such units are completed, the final lifts of pavement on the streets are in place, and all wet and dry utility services (e.g. sewer, water, electrical power, telephone, gas, etc.) to such units are in place and are operational.

(d) Subdivider shall furnish the necessary materials for completion of the Improvements in conformity with the Plans and City Standards.

(e) Subdivider shall acquire and dedicate, or pay the cost of acquisition by the City, of all rights-of-way, easements and other interests in real property required for construction or installation of the Improvements, free and clear of all liens and encumbrances. Subdivider's obligations relating to acquisition by City of off-site rights-of-way, easements and other interests in real property shall be subject to a separate agreement between Subdivider and City. Subdivider shall also be responsible for obtaining any public or private drainage easements or authorizations therefor to accommodate the Development.

(f) Subdivider shall furnish and install all monuments, stakes and property corners on the lots and streets in the Property as specified on the final recorded tract maps for the Development in accordance with the provisions of the Subdivision Laws, and shall submit centerline tie sheets to City, within thirty (30) days after completion of the Improvements, or as specified in any separate monument agreement with the City, but in any event prior to their acceptance by the City.

2. Improvement Securities.

(a) Subdivider agrees to secure this Agreement with good and sufficient improvement securities in a form approved by the City Attorney (referred collectively hereinafter as "Improvement Securities" and individually as "Improvement Security") to guarantee the construction and completion of all the improvements in the Development. All such improvement securities shall be posted with the City prior to the City's final building inspection and issuance of a Certificate of Occupancy for any single family dwelling constructed by Subdivider, its agents, assigns or contractors, on any lot within the Development, as described in Exhibit "A". Said securities are estimated at this time in Exhibit "B" to be in the following amounts, and shall be for the purposes described as follows:

One hundred forty-four thousand, two
(i) hundred fifty seven and 15/100 DOLLARS (\$ 144,257.15) to ensure faithful performance of the construction and installation of the public and private Improvements required by this Agreement ("Performance Security"), which amount is 100% of the estimated cost of the Improvements as set forth in Exhibit "B"; and

One hundred forty-four thousand, two
(ii) hundred fifty seven and 15/100 DOLLARS (\$ 144,257.15) to secure payment to any contractor, subcontractor, persons renting equipment or furnishing labor materials for the Improvements required to be constructed or installed pursuant to this Agreement ("Labor & Materials Security"), which amount is one-hundred percent (100%) of the estimated cost of the Improvements; and

(iii) _____ and 00/100 DOLLARS (\$ XX,XXX.XX) in the form of a Warranty Bond or cash deposit with the City to guarantee or warranty the Improvement work done pursuant to this Agreement for a period of one (1) year following acceptance/certification thereof by City, against any defective work or labor done or defective materials furnished ("Warranty Security"). The Warranty Security is 10% of the estimated cost of the Performance Security amount described above, and such Warranty Security must be provided by Subdivider to City prior to the City's release of any bonds or Improvement Securities filed with this Agreement.

(iv) _____ and 00/100 Dollars (\$X,XXX.XX) in the form of a cash deposit, which is 100% of the estimated cost of setting all final subdivision monuments, boundary corners, front and rear lot corners and centerline ties not previously set or submitted on the lots and streets within the Property as described in Exhibit "A", and for the preparation and recordation of any related Certificate of Correction, as required by Section 66469 of the State Subdivision Map Act.

(b) The Improvement Securities required by this Agreement shall be kept on file with the City Clerk. If surety bonds are used, they must be issued by a surety company currently admitted to transact surety insurance business in California by the California Department of Insurance, with a Best's Insurance Guide rating of no less than A-. The terms of any documents evidencing such Improvement Securities as set forth in this Section 2 or

referenced on Page One (1) of this Agreement, are incorporated into this Agreement by this reference as if set forth fully herein. If any Improvement Security is replaced by another type or kind of approved Improvement Security, subject to the approval of the form thereof by the City Attorney, the replacement shall be filed with City Clerk and, upon filing, shall be deemed to have been made a part of and incorporated into this Agreement. Upon filing of a satisfactory replacement Improvement Security with the City Clerk, the former Improvement Security shall be released.

(c) Subdivider agrees to keep its Improvement Securities in full force and effect until they are reduced or released by City. If any Improvement Security provided by Subdivider is cancelled or terminated for any reason by the action of a surety, financial institution or other party, it shall be the responsibility of the Subdivider to immediately, upon written notice from City, provide a substitute Improvement Security which conforms to all the requirements of this Section 2 in the same amount or amounts.

(d) Any additions, changes, alterations, or modifications of this Agreement or to the Plans, Specifications and Improvements referred to herein, including any extension of time within which the work hereunder may be completed, shall not release or exonerate any surety or sureties on the Improvement Security given in connection with this Agreement.

3. Alterations to Improvement Plans; Modification of City Standards.

(a) Any changes, alterations or additions to the Plans or to the Improvements, not exceeding 10% of the original estimated cost of the Improvements, which are mutually agreed upon by City and Subdivider, shall not require Subdivider to increase any Improvement Securities provided under this Agreement. In the event such changes, alterations, or additions exceed 10% of the original estimated cost of the Improvements, Subdivider shall provide additional Performance Security as required by Section 2 of this Agreement for 100% of the total estimated cost of the Improvements as changed, altered, or amended, minus any completed partial releases allowed by Section 7 of this Agreement. Subdivider shall also provide additional Labor & Materials Security as required by Section 2 of this Agreement for 50 % of the total estimated cost of the Improvements as changed, altered, or amended.

(b) Subdivider shall construct all Improvements in a good and workman like manner and in accordance with the City Standards in effect as of the date of the Approval Action specified on Page One (1) hereof. The City reserves the right to modify the Standards applicable to the Subdivision and this Agreement, when necessary to protect the public safety or welfare or to comply with applicable State or Federal law or City zoning ordinances. If Subdivider requests and is granted an extension of time for completion of the Improvements, the City may apply the Standards in effect at the time the extension is granted.

4. Modification of Drainage Plan. Subdivider agrees that if during the course of construction and installation of Improvements it shall be determined by the City Engineer that revision of the

drainage plan is necessary in the public interest, it will undertake such design and construction changes as may be reasonable and as are indicated by the City Engineer and approved by City. Said changes, if any, shall be confined to the Property.

5. **Reserved.**

6. **Inspections; Final Acceptance and Certification of Improvements.**

(a) Subdivider shall at all times maintain proper facilities and safe access for inspection of the Improvements by City inspectors and to the shops wherein any work is in preparation.

(b) Upon completion of the Improvements covered in this Agreement, the Subdivider shall request a final inspection by the City Engineer or his/her authorized representative. Following receipt of such request, the City Engineer shall inspect the Improvements, make certain determinations and take certain actions as follows:

(i) If the City Engineer, or his/her authorized representative, determines that the Public Improvements requiring acceptance by another public agency have been completed in accordance with this Agreement, then the City Engineer shall request said agency to make a final inspection of such improvements and certify to the City that such improvements have been completed and installed to the satisfaction of said agency. Upon receipt of such certification, the City Engineer may release or reduce the securities held for such improvements. Any certification and/or acceptance of the Public Improvements shall not constitute a waiver of any defects by City.

(ii) For Improvements not requiring dedication to or acceptance by the a public agency (the "Private Improvements"), the City Engineer or his/her authorized representative shall inspect such improvements, and/or shall have the discretion to accept a certification from Subdivider's registered civil engineer stating that the Private Improvements have been completed in accordance with the approved Plans, City Standards and the Tentative Map. If the City Engineer, or his/her authorized representative, makes a finding, based on his/her own inspection (and/or any certification submitted by Subdivider's registered civil engineer) that the Private Improvements have been installed and constructed in accordance with the approved Plans, City Standards and the Tentative Map, the City Engineer shall recommend certification of the completion of the Private Improvements by placing an item on the next most convenient City Council agenda requesting certification and authorization to release the Improvement Securities. Said determination by the City Engineer and agendization of the certification and release shall not be unreasonably withheld or delayed.

(c) Subdivider shall bear all costs of inspection and certification of the Improvements.

7. Release of Improvement Securities.

(a) The Performance Security shall be fully released only upon the final completion and certification of all Private Improvements and Public Improvements. Partial releases may be permitted subject to the provisions of Subsections (a)(i) and (a)(ii) hereof. Upon final completion of the Public and Private Improvements under this Agreement, and after City Council acceptance/certification, the City shall file a Notice of Completion in accordance with the California Civil Code.

(i) The City Engineer may release a portion of the Performance Security, as work on the Improvements progresses, upon written application thereof by the Subdivider; provided, however, that no such release shall be considered by City for an amount less the cost estimate of the remaining work does not exceed twenty percent (20%) or less of the estimate of the total amount of work to be done as shown in Exhibit "B". Upon approval of a partial release or the reduction of Performance Security, the City shall not reduce such Performance Security to an amount less than two hundred percent (200%) of the value of the work remaining to be done. City and Subdivider agree that not more than two requests for reduction or partial release of Performance Security shall be considered between the start of construction and the completion and acceptance/certification of the Improvements by the City.

(ii) In no event shall the City Engineer authorize a release or reduction of the Performance Security which would reduce such security to an amount below that required to guarantee the completion of the Improvements and any other obligations imposed upon Subdivider by this Agreement.

(iii) No partial reduction or release of the Performance Security shall constitute or be construed as the City's acceptance or certification of any Improvements or related work. Such partial reductions or releases (if any) will merely reflect that a certain portion of the required work has been done.

(b) The Labor & Materials Security shall, ninety (90) days after the City's recordation of the Notice of Completion described in Subsection 7(a), be reduced to an amount equal to the total claimed by all claimants for whom liens have been filed and of which notice has been given to City, plus an amount reasonably determined by the City Engineer to be required to assure the performance of any other obligations secured by the Labor & Materials Security and to cover related legal costs. The balance shall be released upon the settlement of all claims and obligations for which the Labor & Materials Security was given. If no claims or liens have been filed and no notice has been given to City within said ninety (90) day period, then the Labor & Materials Security shall be released in full.

(c) The Warranty Security shall not be released until after the expiration of the one-year (1-year) warranty period and until any claims filed during the warranty period have been settled. As provided in Section 11, below, the warranty period shall not commence until final acceptance/certification of the Improvements and related work by the City Council.

(d) The Monumentation Security may be released in full by the City Engineer in accordance with the terms of the separate monument agreement with the City, or if there is none, upon submittal of the following:

(i) a written certification from the professional engineer or surveyor responsible for setting the monuments stating that all the final monuments for the Subdivision have been set in accordance with the Professional Land Surveyors Act and the Subdivision Map Act, and that the professional engineer or surveyor has been paid in full by Subdivider for such services; and

(ii) centerline tie sheets prepared in a manner acceptable to the City Engineer showing the locations of centerline monuments in existing public or private streets; and

(iii) any Record of Survey required by this Agreement has been filed with the County of Riverside and recorded.

(e) The City may retain from any Improvement Securities released an amount sufficient to cover costs and reasonable expenses and fees, including reasonable attorneys' fees.

8. Injury to Public Improvements, Public Property or Public Utilities Facilities.

Subdivider shall replace or repair or cause the repair or replacement of any and all public or private improvements, public utilities facilities and survey or subdivision monuments which are destroyed or damaged as a result of any work under this Agreement. Subdivider shall bear the entire cost of replacement or repairs of any and all public or private improvements or utility property damaged or destroyed by reason of any work done under this Agreement, whether such property is owned by the United States or any agency thereof, or the State of California, or any agency or political subdivision thereof, or by the City or any public or private utility corporation or by any combination of such owners. Any repair or replacement shall be made to the reasonable satisfaction, and subject to the approval of the City Engineer and the owner of any such public or private improvement.

9. Permits. Subdivider shall, at Subdivider's expense, obtain all necessary permits and licenses for the construction and installation of the Improvements, give all necessary notices and pay all fees and taxes required by law.

10. Notice of Breach/Default of Subdivider.

(a) Default of Subdivider shall include, but not be limited to: (1) Subdivider's failure to timely complete construction of the Improvements; (2) Subdivider's unwarranted failure to timely cure any defect in the Improvements; (3) Subdivider's failure to perform substantial construction work for a period of twenty (20) consecutive calendar days after commencement of the work; (4) Subdivider's insolvency, appointment of a receiver, or the filing of any petition in bankruptcy either voluntary or involuntary which Subdivider fails to discharge within thirty (30) days; (5) the commencement of a foreclosure action against the

Property or a portion thereof, or any conveyance in lieu or in avoidance of foreclosure; (6) Subdivider's failure to keep the Improvement Securities in full force and effect; (7) Subdivider's failure to notify the City of any sale, transfer or other disposition of the Property to a purported new Subdivider; (8) Subdivider's failure to maintain insurance; or (9) the failure of Subdivider or Subdivider's contractors, subcontractors, agents or employees to comply with any other terms and provisions of this Agreement.

(b) In the event of any such default, the City Engineer or the City Council may serve written notice to Subdivider specifying in reasonable detail the nature of the default. Subdivider shall have thirty (30) days from receipt of said notice to cure the default; provided that, if the default is not reasonably susceptible to being cured within said thirty (30) days, Subdivider shall have a reasonable period of time to cure the default so long as Subdivider commences to cure the default within said thirty (30) days and diligently prosecutes the cure to completion.

(c) If following service of such written notice of default, Subdivider fails to cure or commence curing the default to the satisfaction of City within the cure period specified in Subsection 10(b), above, the City Engineer or the City Council may serve notice of Subdivider's default upon Subdivider and where applicable Subdivider's surety, or the holder(s) of any other Improvement Securities, in accordance with the notice provisions set forth in Section 22 of this Agreement.

(d) In the event of service of the notice of default specified in Subsection 10(c), above, Subdivider's surety shall have the duty to take over and complete the Improvements and related work required under this Agreement; provided; however, that if the surety, within twenty (20) days after the serving upon it of such notice of default, does not give the City written notice of its intention to take over the construction of said Improvements or does not, within ten (10) days after giving City notice of such election, commence to complete the Improvements, City may take over the work and prosecute the Improvements to completion, by contract or by any other method City may deem advisable, for the account and at the expense of Subdivider, and Subdivider's surety shall be liable to City for any costs or damages occasioned City thereby; and, in such event, City, without liability for so doing, may take possession of, and utilize in completing the Improvements, such materials, appliances, plant and other property belonging to Subdivider as may be on the site of the work and necessary for the completion of same.

(e) The City reserves to itself all remedies available to it at law or in equity for Subdivider's default under this Agreement. The City shall have the right, subject to this Section, to draw upon or utilize the appropriate Improvement Securities to mitigate City's damages in event of default by Subdivider. The right of City to draw upon or utilize the Improvement Securities is additional to and not in lieu of any other remedy available to City. It is specifically recognized that the estimated costs and amounts of Improvement Securities may not reflect the actual cost of construction or installation of the Improvements, and therefore, City's damages for Subdivider's default shall be measured by the actual cost of completing the required Improvements. The sums provided by the

Improvement Securities may be used by City for the completion of the Improvements in accordance with the Plans.

(f) Failure of Subdivider to comply with the terms of this Agreement, including but not limited to, construction of all the Improvements as set forth herein and as required by the Tentative Map, shall constitute Subdivider's consent to: (1) the filing by City of a notice of violation against all of the lots in the Subdivision; (2) withholding of Building permits, utility connections and/or Certificates of Occupancy. The remedies provided by this Subsection (f) are in addition to and not in lieu of any other remedies available to City at law or in equity. Subdivider agrees that the choice of remedy or remedies for Subdivider's default or breach shall be in the sole discretion of City.

(g) In the event that Subdivider fails to perform any obligation hereunder, Subdivider agrees to pay all costs and expenses incurred by City in securing performances of such obligations, including costs of suit and reasonable attorney's fees.

(h) The failure of City to take an enforcement action with respect to a default, or to declare a default or breach, shall not be construed as a waiver of that default or breach, or of any subsequent default or breach of Subdivider. Any failure by the City to enforce any provision of this Agreement shall not be construed as a waiver of the right to compel enforcement of such provision(s) and further shall not act to release any surety from its obligations under this Agreement.

11. Warranty.

(a) For a period of one (1) year after final acceptance/certification by the City Council of the Improvements, Subdivider shall guarantee or warranty all the Improvements against any defective work or labor done or defective materials furnished. If within the warranty period any work relating to the Improvements or any part of thereof furnished, installed, constructed or caused to be done, furnished, installed or constructed by Subdivider fails to fulfill any of the requirements of this Agreement or the Plans, Subdivider shall without delay and without any cost to City, commence to repair or replace or reconstruct any defective or otherwise unsatisfactory part or parts of the work or structure within thirty (30) days of receiving written notice from City of the defect and diligently prosecute the repair or replacement work to completion.

(b) Should Subdivider fail to act promptly or in accordance with the repair/replacement requirements set forth herein, Subdivider hereby authorizes City, at City's option, to perform the repair/replacement work twenty (20) days after mailing written notice to Subdivider and to Subdivider's surety, and Subdivider agrees to pay City for the cost of such work.

(c) Should the City determine that an emergency or a threat to the public safety and welfare exists from the condition of the Improvements which require repairs, replacements or remedial measures to be made before Subdivider can be notified, City may, in its sole

discretion, make the necessary repairs or replacements or perform the necessary work and Subdivider shall pay to City the cost of such repairs.

12. Subdivider Not Agent of City. Neither Subdivider nor any of Subdivider's agents, officers, employees, or contractors are or shall be considered to be agents of City in connection with the performance of Subdivider's obligations under this Agreement.

13. Injury to Improvement Work; Risk of Loss. Until such time as the Public Improvements are accepted by City, Subdivider shall be responsible for and bear the risk of loss to any of the Public Improvements constructed or installed and shall be responsible for the care, maintenance of and any damage to such Public Improvements. Neither City, nor any of its agents, officers or employees shall be liable or responsible for any accident, loss or damage, regardless of cause, happening or occurring to the Public Improvements specified in this Agreement prior to the completion and acceptance of the Public Improvements by City. All such risks shall be the responsibility of and are hereby assumed by Subdivider. Subdivider is responsible for and shall bear the risk of loss for all Private Improvements at all times.

14. Other Agreements. Nothing contained in this Agreement shall preclude City from expending monies pursuant to agreements concurrently or previously executed between the Parties, or from entering into agreements with other Subdividers for the apportionment of costs of water and sewer mains, or other improvements, pursuant to the provisions of City ordinances providing therefor, nor shall anything in this Agreement commit to any such apportionment.

15. Subdivider's Obligation to Warn Public During Construction. Until final acceptance/certification of the Public Improvements pursuant to Section 6(b)(i), and final certification of construction of the Private Improvements pursuant to Section 6(b)(ii), Subdivider shall give good and adequate warning to the public of each and every dangerous condition existent in said Improvements and will take all reasonable actions to protect the public from such dangerous conditions in, on or around the work site.

16. Vesting of Ownership. Upon acceptance of the Public Improvements and related work on behalf of the City, and after recordation of the Notice of Completion, ownership of the Public Improvements constructed within the Private streets in the Development shall vest in the name of the City, or applicable government agency or utility company, and any improvement constructed on any public street pursuant to this Agreement shall vest in City.

17. Indemnity/Hold Harmless.

(a) Neither the City, nor any official, officer, employee, contractor or agent thereof, shall be liable for any injury to persons or property occasioned by reason of the acts or omissions of Subdivider, its agents, subcontractors or employees in the performance of this Agreement. Subdivider hereby agrees to, and shall defend and hold harmless City, its elective and appointive boards, commissions and officers, and its agents, contractors and employees from and against any and all claims, demands, causes of action, damages, costs, expenses, actual attorneys' fees, consultant's fees, expert's fees, losses or liability, in law or in equity, of every kind and nature whatsoever arising out of or in connection with

Subdivider's operations, or any subcontractor's operations, to be performed under this Agreement for Subdivider's or subcontractor's tort negligence including active or passive, or strict negligence, including but not limited to personal injury including, but not limited to bodily injury, emotional injury, sickness or disease, or death to persons and/or damage to property of anyone, including loss of use thereof, caused or alleged to be caused by any act or omission of Subdivider or any subcontractor, or anyone directly or indirectly employed by any of them or anyone for the full period of time allowed by law, with the exception of the sole negligence or willful misconduct of City.

(b) Subdivider's indemnity, defense and hold harmless obligations under this Section 17 are not conditioned or dependent upon whether City, or its elective and appointive boards, commissions and officers, or its agents, contractors and employees, prepared, supplied or reviewed any Plans or related specifications in connection with the Improvements, or whether City or Subdivider has insurance or other indemnification covering any of these matters.

(c) Subdivider's obligation to indemnify, hold harmless and defend City shall extend to injuries to persons and damages to or alleged taking of property resulting from the design or construction of the Improvements. City's acceptance and/or certification of the Improvements shall not constitute an assumption by City of any responsibility or liability for any damage or alleged taking of property referenced herein. City shall not be responsible or liable for the design or construction of the Improvements constructed or installed pursuant to the Plans, unless the particular Improvement design was required by City over the written objection of Subdivider, which objection stated that the Improvement design was potentially dangerous or defective and set forth a safe and feasible alternative design. After City's acceptance/certification of the Improvements, Subdivider shall remain obligated to correct or eliminate all dangerous conditions caused by defects in design or construction; provided, however, that the Subdivider shall not be responsible for routine maintenance. Subdivider acknowledges and agrees that Subdivider shall be responsible and liable for the design and construction of the Improvements and other work done pursuant to this Agreement, and except as may be provided above, City shall not be liable for any acts or omissions in approving, reviewing, checking, correcting or modifying any Plans, or in inspecting, reviewing or approving any work or construction of Improvements. Subdivider's Improvement Securities shall not be required to secure Subdivider's obligations under this Section 17.

18. Sale or Disposition of Subdivision; Assignment.

(a) Subdivider acknowledges and agrees that sale, transfer or other disposition of the Property prior to completion of the Improvements required hereunder will not relieve Subdivider from the obligations set forth in this Agreement, and Subdivider shall be required to notify City sixty (60) days in advance of any sale or transfer of ownership of the Property or any proposed assignment of this Agreement. If Subdivider sells or otherwise transfers the Property to any other person or entity prior to final completion of the Improvements, or wishes to assign this Agreement, Subdivider may request a novation of this Agreement and a substitution of Improvement Securities by the new owner or proposed

assignee (hereinafter collectively for purposes of this Section, "Successor"). Subdivider shall be required to provide any documentation reasonably required by City to determine the appropriateness of any proposed Successor.

(b) Any proposed Successor must demonstrate to the City its ability to perform and complete the obligations of Subdivider under this Agreement, as determined by objective standards of financial capability, creditworthiness and experience required for such performance, and the City shall have the right to compel the Successor to disclose all documents, information and other material which, in City's sole reasonable discretion, may establish or tend to establish that the proposed Successor meets the standards specified herein. Following approval by City and full execution of a novation (or other such release or assignment and assumption agreement(s) entered into by Subdivider, Successor and City), posting of satisfactory Improvement Securities and submission of required insurance by Successor, City shall release or reduce the securities posted by Subdivider in accordance with the provisions of such novation and release Subdivider of its obligations under this Agreement. Nothing in the novation (or other such release or assignment and assumption agreement entered into by Subdivider, Successor and City) shall relieve Subdivider of its obligations under any other Section of this Agreement for work or Improvements performed by Subdivider prior to the novation.

19. Time of the Essence. Time is of the essence in this Agreement.

20. Time for Completion of Improvements; Extensions.

(a) Subdivider shall commence and diligently prosecute to completion construction of all the Improvements required by this Agreement. The time for completion of the Improvements as specified in Subsection 1(b) of this Agreement may be extended as permitted by City ordinance. The City Manager may grant an extension of time for such period as may be in the public interest upon the showing of the Subdivider of good cause. Any such extension granted shall be subject to the limitations and conditions set forth in Subsections 20(b) and (c), below, and shall be made by a writing executed by the in a form as approved by the City Attorney.

(b) Any such extension may be granted without notice to Subdivider's surety and shall not affect the validity of this Agreement or release the surety or sureties on any Improvement Securities given for this Agreement. However, City reserves the right to require as part of any extension amendment a written assurance from the surety acceptable to the City Attorney that the Improvement Securities required by Section 2 of this Agreement shall remain enforceable throughout the term of any extension.

(c) The City Manager shall be the sole and final judge as to whether or not good cause has been shown to entitle Subdivider to an extension. In addition, the time for completion of the Improvements shall be extended for any delay resulting from an act of City, or from an act of God, which Subdivider could not have reasonably foreseen, or by storm or inclement weather which prevents the conducting of work, or by strikes, boycotts, similar actions by employees or labor organizations, which prevent the conducting of work, and

which were not caused by or contributed to by Subdivider, provided that Subdivider provides City with written notice of the delaying event within fifteen (15) days of the commencement of the delay. In the event of such delaying event, Subdivider shall use all reasonable efforts to remedy same and resume completion of the Improvements as promptly as practicable.

(d) As a condition of granting an extension of time to complete the Improvements required by this Agreement, the City Manager may require Subdivider to furnish new or additional Improvement Securities guaranteeing performance of this Agreement as extended in an increased amount as necessary to compensate for any increase in construction costs as determined by the City Engineer.

21. Notice. All notices required by or provided for under this Agreement shall be in writing and delivered in person or sent by certified or registered mail, postage prepaid and addressed as provided in this Section. Notice shall be effective on the date it is delivered in person, or, if mailed, on the date of deposit in the United States Mail. Notices shall be addressed as follows unless a written change of address is filed with City:

Notice to City:	City of Beaumont 550 E. 6th Street Beaumont, CA 92223
Attn: City Manager	
With a Copy to:	John Pinkney, Esq. SBEMP 1800 East Tahquitz Canyon Way Palm Springs, CA 92262

Notice to Subdivider:

22. Severability. The provisions of this Agreement are severable. If any portion of this Agreement is held invalid by a court of competent jurisdiction, the remainder of the Agreement shall remain in full force and effect unless amended or modified in writing by the mutual consent of the Parties.

23. Captions. The captions of this Agreement are for convenience and reference only and shall not define, explain, modify, limit, exemplify, or aid in the interpretation, construction or meaning of any provisions of this Agreement.

24. Insurance.

(a) Subdivider shall, at all times during the construction of the Improvements, obtain, carry, maintain, and keep in full force and effect, at its sole cost and expense, policies of insurance of the types and in at least the minimum amounts described below:

(i) Commercial General Liability policy with a minimum combined single limit of One Million Dollars (\$1,000,000) for each occurrence and Two Million Dollars (\$2,000,000) in the aggregate for bodily injury, death, personal injury and property damage arising out of or in connection with the activities of the Subdivider and its contractors and subcontractors in performance of the work under this Agreement. Coverage shall be at least as broad as Insurance Services Office Commercial General Liability coverage (Occurrence Form CG 0001) and shall, in addition to the other coverages specified in this subsection, include coverage for independent contractors, ongoing operations, products and completed operations, contractual liability and personal and advertising injury.

(ii) Commercial Vehicle/Automotive Liability policy covering personal injury and property damage, with minimum limits of One Million Dollars (\$1,000,000) per occurrence, combined single limit, covering any vehicle utilized by Subdivider, its officers, agents, employees, subcontractors or independent contractors in performing the work required by this Agreement.

(iii) Workers' Compensation and Employer's Liability policy for all Subdivider's employees, with Workers' Compensation limits as required by State law and Employer's Liability coverage of \$1,000,000 per accident for bodily injury or disease. In case any work is sublet, Subdivider shall require any contractor or subcontractor similarly to provide Workers' Compensation and Employer's Liability Insurance for all contractor's or subcontractor's employees, unless such employees are covered by the protection afforded by Subdivider.

(1) In case any class of employees engaged in work under this Agreement at the work site(s) is not protected under any Workers' Compensation law, Subdivider shall provide and shall cause each contractor or subcontractor to provide, adequate insurance for the protection of employees not otherwise protected.

(2) Subdivider hereby indemnifies City for any damages or claims resulting from failure of either Subdivider or any contractor or subcontractor to take out or maintain such liability or Workers' Compensation insurance.

(b) Insurer Rating; Acceptability. Except as set forth otherwise herein, the policies required by this Section shall be issued by a California-admitted insurer with a rating of at least a A-; VII in the latest edition of Best's Insurance Guide. A Commercial General Liability policy issued by an insurer that is on the California Department of Insurance's List of Approved Surplus Line Insurers ("LASLI") will be acceptable, if no coverage from an

admitted insurer can be obtained by Subdivider, and further provided that such insurer maintains a Best's rating of at least "A-; X" and remains on the LASLI during the term hereof. Workers' Compensation coverage issued by the State Compensation Insurance Fund shall be acceptable if no other coverage can be obtained by Subdivider, and further provided such insurer remains admitted in California and is otherwise financially acceptable to City.

(c) Deductibles. Any deductibles or self-insured retentions must be declared in writing by Subdivider to City and subsequently approved by City prior to its execution of this Agreement and prior to commencement of any work hereunder. At City's option, Subdivider shall either reduce or eliminate the deductibles or self-insured retentions with respect to City, or Subdivider shall procure a bond guaranteeing payment of losses and expenses.

(d) Certificates and Endorsements Verification. Subdivider shall submit to the City original certificates of insurance and endorsements evidencing the coverages required by this Section. The certificates and endorsements for each insurance policy shall be signed by a person authorized by that insurer to bind coverage on its behalf. The City reserves the right to require complete, certified copies of all required insurance policies at any time and/or to require Subdivider to provide reports or status updates to evidence compliance of its contractors and subcontractors with the provisions of this Section.

(e) Required Endorsements.

(i) The Commercial General Liability and Commercial Vehicle/Automotive Liability policies are to contain or be endorsed to contain the following provisions:

(1) Additional Insureds. The City of Beaumont, its officials, officers, employees, agents and independent contractors shall be named as additional insureds with respect to liability arising out of automobiles owned, leased, hired or borrowed by or on behalf of the Subdivider; and with respect to liability arising out of work or operations performed by or on behalf of the Subdivider including materials, parts or equipment furnished in connection with such work or operations.

(2) Primary Insurance. For any claims related to this project, the Subdivider's insurance coverage shall be primary insurance as respects the City of Beaumont, its officials, officers, employees, agents and independent contractors. Any insurance or self-insurance maintained by the City of Beaumont, its officials, officers, employees, agents and independent contractors shall be excess of the Subdivider's insurance and shall not contribute with it. This endorsement is not applicable to the Commercial Vehicle/Automotive Liability Policy.

(3) Waiver of Subrogation. Endorsements waiving all rights of subrogation against the City of Beaumont, its officials, officers, employees, agents and independent contractors shall be provided.

(ii) The Workers' Compensation policy shall be endorsed to waive all rights of subrogation against the City of Beaumont, its officials, officers, employees, agents and independent contractors.

(f) Other Insurance Requirements. All policies required under this Agreement shall contain provisions stating that such policies cannot be canceled or reduced except on at least thirty (30) days prior written notice to Subdivider (ten (10) days' notice for cancellation due to non-payment). Subdivider further agrees to: (1) provide to City copies of any notices relating to cancellation or reduction of insurance within two (2) days of receipt; and (2) cause all certificates of insurance to include language indicating that the issuers or producers of such policies will endeavor to provide copies of any such notices directly to City.

(g) Commencement of Work. Subdivider shall not commence work under this Agreement until Subdivider has obtained all insurance required pursuant to this Section, and such insurance has been obtained by Subdivider and approved by City; nor shall Subdivider allow any contractor or subcontractor to commence work on the Improvements until all similar insurance required of the contractor or subcontractor has been obtained. Certificates, endorsements, and where applicable, full copies of policies shall be maintained on file with the City Clerk.

(h) Higher Limits. If Subdivider maintains higher limits than the minimums specified in this Section 25, the City requires and shall be entitled to coverage for the higher limits maintained by Subdivider. Any available insurance proceeds in excess of the specified minimum limits of insurance and coverage shall be available to the City.

25. Attorneys' Fees. In the event any action at law or in equity is brought to enforce the terms of this Agreement, the prevailing Party shall be entitled to litigation costs and reasonable attorneys' fees.

26. Incorporation of Recitals. The Recitals to this Agreement are hereby incorporated into in the terms of this Agreement.

27. Entire Agreement. This Agreement constitutes the entire agreement of the Parties and supersedes any prior written or oral agreements between them with respect to the subject matter hereof. All modifications, amendments, or waivers of the terms of this Agreement must be in writing and signed by the appropriate representatives of the Parties.

28. Governing Law; Venue. This Agreement shall be governed by and interpreted in accordance with the laws of the State of California. In the event that suit shall be brought by either Party to this contract, the Parties agree that venue shall be exclusively vested in the State courts

of the County of Riverside, California or where appropriate, in the United States District Court, Southern District of California, Riverside, California.

29. Runs with the Land; Recordation.

(a) The Parties agree that the terms and provisions set forth in this Agreement shall be deemed provisions, terms and/or covenants running with the Property in accordance with applicable law, including without limitation, California Civil Code section 1468, and shall pass to and be binding upon the heirs, successors and assigns of the Parties to this Agreement, and on any successor owner of the Property.

(b) The provisions of Subsection 29(a) notwithstanding, Subdivider shall remain jointly and severally liable with its heirs, successors, assigns or successor owners of the Property for the responsibilities and liabilities imposed by this Agreement unless a novation or assignment agreement is executed in accordance with the provisions of Section 18 of this Agreement.

(c) Upon execution, this Agreement shall be recorded in the Official Records of Riverside County, and by such recordation, it is the intention of the Parties to give notice to and bind their successors, heirs and assigns hereto.

30. Authority of Executing Parties. Each person executing this Agreement on behalf of a Party represents and warrants that such person is duly and validly authorized to do so all behalf of the entity it purports to bind and that he/she is authorized to enter into contracts on behalf of Subdivider. The undersigned, on behalf of Subdivider, binds Subdivider, its partners, successors, executors, administrators, and assigns with respect to the terms and provisions of this Agreement.

IN WITNESS WHEREOF, this Agreement is executed by the Parties hereto on the date above first written.

Subdivider:

Beaumont Library District
A special district

City:

CITY OF BEAUMONT
a Municipal Corporation

Signature: Kelly Van Veenburg

Signature: _____
City Manager

Print Name: Kelly Van Veenburg

ATTEST:

City Clerk

APPROVED AS TO FORM:

John Pinkney, City Attorney

APPROVED AS TO CONTENT:

Robert Vestal, Dir. Of Engineering/Public Works

Attachments: Exhibit A	Legal description of Property
Exhibit B	Cost estimate(s)
Exhibit C	Performance & Payment Bond OR Cash Bond

(Proper Notarization of Subdivider's Signature is required and shall be attached)

CALIFORNIA ACKNOWLEDGMENT

CIVIL CODE § 1189

A notary public or other officer completing this certificate verifies only the identity of the individual who signed the document to which this certificate is attached, and not the truthfulness, accuracy, or validity of that document.

State of California

County of

Riverside

On

05/28/2025

Date

before me,

Maria De Santa, Notary Public

Here Insert Name and Title of the Officer

personally appeared

Kelly Van Varkenburg

Name(s) of Signer(s)

who proved to me on the basis of satisfactory evidence to be the person(s) whose name(s) is/are subscribed to the within instrument and acknowledged to me that he/she/they executed the same in his/her/their authorized capacity(ies), and that by his/her/their signature(s) on the instrument the person(s), or the entity upon behalf of which the person(s) acted, executed the instrument.



I certify under PENALTY OF PERJURY under the laws of the State of California that the foregoing paragraph is true and correct.

WITNESS my hand and official seal.

Signature

Maria De Santa

Signature of Notary Public

Place Notary Seal and/or Stamp Above

OPTIONAL

Completing this information can deter alteration of the document or fraudulent reattachment of this form to an unintended document.

Description of Attached Document

Title or Type of Document: _____

Document Date: _____ Number of Pages: _____

Signer(s) Other Than Named Above: _____

Capacity(ies) Claimed by Signer(s)

Signer's Name: _____

☐ Corporate Officer – Title(s): _____

☐ Partner – ☐ Limited ☐ General

☐ Individual ☐ Attorney in Fact

☐ Trustee ☐ Guardian or Conservator

☐ Other: _____

Signer is Representing: _____

Signer's Name: _____

☐ Corporate Officer – Title(s): _____

☐ Partner – ☐ Limited ☐ General

☐ Individual ☐ Attorney in Fact

☐ Trustee ☐ Guardian or Conservator

☐ Other: _____

Signer is Representing: _____

EXHIBIT "A"
Legal Description

PARCEL "A"

THAT CERTAIN REAL PROPERTY IN THE WEST HALF OF SECTION 10, TOWNSHIP 3 SOUTH, RANGE 1 WEST, SAN BERNARDINO BASE AND MERIDIAN, IN THE CITY OF BEAUMONT, COUNTY OF RIVERSIDE, STATE OF CALIFORNIA, DESCRIBED AS FOLLOWS:

LOTS 2, 4, 6, 8, 10 AND 12, BLOCK 72, AS PER AMENDED MAP OF THE TOWN OF BEAUMONT RECORDED IN BOOK 6, PAGES 16 AND 17 OF MAPS, RECORDS OF SAN BERNARDINO COUNTY, CALIFORNIA.

ALL LOTS BEING HELD TOGETHER AS ONE PARCEL.

CONTAINING AN AREA, MORE OR LESS, OF 1.322 ACRES (57,600 SQUARE FEET).

SUBJECT TO EASEMENTS, COVENANTS, CONDITIONS, RESTRICTIONS, RESERVATIONS, RIGHTS, RIGHTS-OF-WAY, AND OTHER MATTERS OF RECORD, IF ANY.

AS SHOWN ON THE ATTACHED EXHIBIT "B" AND BY THIS REFERENCE MADE A PART HEREOF.

THIS DOCUMENT WAS PREPARED BY ME OR UNDER MY DIRECTION IN CONFORMANCE WITH THE REQUIREMENTS OF THE LAND SURVEYOR'S ACT.



Davis Thresh, P.L.S. No. 6868

12/23/2024

Dated



CITY OF BEAUMONT PUBLIC WORKS DEPARTMENT
CONSTRUCTION COST WORKSHEET
FOR BOND PURPOSES: EXHIBIT "B"

PARCEL MAP OR TRACT NO.: _____ STREET IMPROVEMENT PLANS FOR BEAUMONT LIBRARY
DATE: _____ 30-Apr-25
PP, CUP NO.: _____ BY: _____ AV

IMPROVEMENTS	FAITHFUL PERFORMANCE	100%
	LABOR & MATERIALS SECURITY	100%
	(of Estimated Construction Costs)	
Streets/Drainage	\$	113,753.40
Sewer	\$	30,503.75
Total	\$	144,257.15
Warranty Retention (10%)	\$	14,425.72
Street/Drainage Plan Check Fees =	_____	
Sewer Plan Check Fees =	_____	
Street Inspection Fees =	_____	
Sewer Inspection Fees =	_____	

Approved
NV5
05/09/2025

DESIGN ENGINEERS CALCULATIONS OF IMPROVEMENT BONDING COSTS

Construction items and their quantities as shown on attached sheets are accurate for the improvements required to construct the above project and the mathematical extensions using City's unit costs are accurate for determining bonding, plan check and inspection costs.

Above amounts do ☐ include additional 20% for recordation prior to having signed plans

Above amounts do not ☐ include additional 20% for recordation prior to having signed plans

Bruce W. Kirby
Engineer's Signature

30-Apr-25
Date

Bruce W. Kirby
Name typed or printed



Civil Engineer's Stamp

FORM \$ UNIT COSTS REVISED 09/06

*****PLEASE READ INSTRUCTIONS BELOW*****

- Quantities to be taken from improvement plans, Unit costs to be as provided on "City of Beaumont Improvement Requirement Worksheet".
- Show Bond Amounts to the nearest \$500.
- For construction items not covered by "City of Beaumont Improvement Worksheet", Design Engineer is to provide his opinion of construction cost and use of that cost. If City of Beaumont Unit Costs are determined to be too low in the opinion of the Design Engineer, the higher costs as provided by the Design Engineer should be used.

CITY OF BEAUMONT PUBLIC WORKS DEPARTMENT
IMPROVEMENT REQUIREMENT WORKSHEET

PROJECT: STREET IMPROVEMENT PLANS FOR BEAUMONT LIBRARY

DATE: 30-Apr-25

STREET IMPROVEMENTS				
QTY.	UNIT	ITEM	UNIT COST	AMOUNT
		Roadway Excavation		
	C.Y.	1. Projects with a grading plan area x 0.50' (hinge point to hinge point)(262,230 sf)	\$ 15.00	\$ -
		2. Projects without a grading plan (road area and side slopes to daylight Cut (C) = Fill (f) =		
	C.Y. (c or f)	(a.) Excavate and Fill	\$ 0.40	\$ -
	C.Y. (f - c)	(b.) Excavate and Export	\$ 1.10	\$ -
		(c.) Import and Fill	\$ 2.80	\$ -
		If balance, provide (a.) only, either cut or fill		
		If export, provide (a.) & (b.), a = fill, b = cut - fill		
		If import, provide (a.) & (c.), a = cut, c= fill - cut		
		(Unit costs for (a.), (b.) & (c.) are 20% of actual costs to assure that work will be corrected to eliminate hazardous conditions.)		
	S.F.	Grinding A.C. in place	\$ 1.00	\$ -
	S.F.	Remove A.C. Pavement	\$ 1.00	\$ -
287	L.F.	Remove Curb and Gutter	\$ 6.00	\$ 1,722
	L.F.	Remove A.C. Dike	\$ 3.00	\$ -
3,356	S.F.	Remove Sidewalk	\$ 3.00	\$ 10,068
574	L.F.	Sawcut & Remove Exist. A.C. Pavement	\$ 2.00	\$ 1,148
	S.F.	Cold Plane A.C. Pavement	\$ 1.00	\$ -
	E.A.	Relocate Mailbox	\$ 250.00	\$ -
				\$ 9,023
				\$ -
				\$ -
				\$ -
				\$ -
				\$ -
				\$ -
				\$ -

CITY OF BEAUMONT PUBLIC WORKS DEPARTMENT
IMPROVEMENT REQUIREMENT WORKSHEET

PROJECT: STREET IMPROVEMENT PLANS FOR BEAUMONT LIBRARY

DATE: 30-Apr-25

STREET IMPROVEMENTS (Cont'd.)				
QTY.	UNIT	ITEM	UNIT COST	AMOUNT
	L.F.	Remove Chain Link Fence	\$ 2.50	\$ -
	EA.	Remove Barricade	\$ 200.00	\$ -
21	TON	Asphalt Concrete - 144 lbs/cu. Ft. (On-Site 575 SF @ AC thickness 0.5 Ft.)	\$ 90.00	\$ 1,890
275	C.Y.	Aggregate Base Class II (OnSite 4234 SF @ AB thickness 0.5 Ft.) + Aggregate Base Class II (OnSite 535 SF @ AB thickness 0.67 Ft.)	\$ 50.00	\$ 13,750
	TON	Asphalt Emulsion (Fog Seal/Paint Binder) (1 ton = 240 gals) (OnSite SF) apply at 0.05 + 0.03 = 0.08 gal/SY	\$ 600.00	\$ -
	S.F.	AC overlay (min. 0.10') If export, provide (a) & (b), a=fill, b=cut-fill If import, provide (a)&(C), a=cut, c=fill-cut (Unit costs for (a), (b) & (C) are 20% of actual costs to assure that work will be corrected to eliminate hazardous conditions.)	\$ 1.00	\$ -
	L.F.	Curb and Gutter (Wedge Curb)	\$ 8.00	\$ -
	L.F.	Curb and Gutter (Type A-6)	\$ 10.00	\$ -
145	L.F.	Curb and Gutter (Type A-8)	\$ 12.00	\$ 1,740
	L.F.	Type "C" Curb	\$ 10.00	\$ -
	L.F.	Type "D" Curb	\$ 15.00	\$ -
	L.F.	A.C. Dike (6") (incl. material & labor)	\$ 8.00	\$ -
	L.F.	A.C. Dike (8") (incl. Material & labor)	\$ 10.00	\$ -
	S.F.	P.C.C. Cross Gutter and Spandrels	\$ 10.00	\$ -
2,739	S.F.	P.C.C. Sidewalk	\$ 6.00	\$ 16,434
	S.F.	P.C.C. Drive Approach	\$ 8.00	\$ -
	EA.	Handicapped Access Ramp	\$ 1,500.00	\$ -
1,371	S.F.	P.C.C. Drive Approach (individual lot driveway approach per finished grading plan)	\$ 8.00	\$ 10,968
	S.F.	Cold Plane & Overlay Exist. A.C. Paving	\$ 4.00	\$ -
12,031	S.F.	Slurry Seal	\$ 0.75	\$ 9,023
				\$ -
				\$ -

CITY OF BEAUMONT PUBLIC WORKS DEPARTMENT
IMPROVEMENT REQUIREMENT WORKSHEET

PROJECT: STREET IMPROVEMENT PLANS FOR BEAUMONT LIBRARY

DATE: 30-Apr-25

STREET IMPROVEMENTS (Cont'd.)				
QTY.	UNIT	ITEM	UNIT COST	AMOUNT
	EA.	Street Name Sign	\$ 275.00	\$ -
	EA.	Delineators-per Caltrans Std. A73C, Class 1, Type F	\$ 45.00	\$ -
	EA.	Object Markers - Modified Type F Delineators, Riverside County	\$ 60.00	\$ -
	L.F.	Barricades	\$ 28.00	\$ -
	L.F.	Utility Trench, one side (Edison, Telephone, Cable) (Total length of streets)	\$ 10.00	\$ -
	L.F.	Chain Link Fence (6')	\$ 12.00	\$ -
	L.F.	Remove Fence	\$ 4.00	\$ -
1	EA.	Relocate Power Pole	\$ 10,000.00	\$ 10,000
	EA.	Street Lights (including conduit)	\$ 5,000.00	\$ -
	EA.	Street Trees (15 gallon)	\$ 150.00	\$ -
	L.S.	Landscape and Irrigation	\$ -	\$ -
	EA.	Concrete Bulkhead	\$ 200.00	\$ -
	C.Y.	Structural Reinforced Concrete	\$ 400.00	\$ -
	EA.	Slope Anchors for Pipes	\$ 300.00	\$ -
	L.F.	Cut Off Wall (Std. 2')	\$ 5.50	\$ -
	EA.	A.C. Overside Drain	\$ 500.00	\$ -
	EA.	Under Sidewalk Drain Std. 309	\$ 2,000.00	\$ -
	EA.	Flat Outlet Drainage Structure Std. 303	\$ 500.00	\$ -
	EA.	Curb Outlet Drainage Structure Std. 308	\$ 500.00	\$ -
	S.F.	Terrace Drains and Down Drains	\$ 6.50	\$ -
	S.F.	Interceptor Drains	\$ 6.50	\$ -
1	EA.	"STOP" Pavement Marking	\$ 200.00	\$ 200
	L.F.	Limit Line	\$ 2.00	\$ -
	EA.	R1 "STOP SIGN"	\$ 250.00	\$ -
	EA.	W53 "NOT A THROUGH STREET"	\$ 250.00	\$ -
43	L.F.	Crosswalk Striping	\$ 2.00	\$ 86
409	L.F.	Yellow Centerline Striping	\$ 1.50	\$ 614
1	EA.	Street "LEFT/RIGHT TURN ONLY" Sign	\$ 250.00	\$ 250
				\$ -
				\$ -

CITY OF BEAUMONT PUBLIC WORKS DEPARTMENT
IMPROVEMENT REQUIREMENT WORKSHEET

PROJECT: STREET IMPROVEMENT PLANS FOR BEAUMONT LIBRARY

DATE: 30-Apr-25

STREET IMPROVEMENTS (Cont'd.)				
QTY.	UNIT	ITEM	UNIT COST	AMOUNT
	C.Y.	Rip Rap (1/4 Ton) Method B	\$ 40.00	\$ -
	C.Y.	Rip Rap (1/2 Ton) Method B	\$ 45.00	\$ -
	C.Y.	Rip Rap (1 Ton) Method B	\$ 50.00	\$ -
	C.Y.	Rip Rap (2 Ton) Method B	\$ 55.00	\$ -
	C.Y.	Grouted Rip Rap (1/4 Ton) Method B	\$ 60.00	\$ -
	C.Y.	Grouted Rip Rap (1/2 Ton) Method B	\$ 67.00	\$ -
	C.Y.	Grouted Rip Rap (1Ton) Method B	\$ 75.00	\$ -
	C.Y.	Grouted Rip Rap (2 Ton) Method B	\$ 80.00	\$ -
	L.F.	18" R.C.P.	\$ 60.00	\$ -
	L.F.	24" R.C.P.	\$ 70.00	\$ -
	L.F.	30" R.C.P.	\$ 80.00	\$ -
	L.F.	36" R.C.P.	\$ 90.00	\$ -
	L.F.	42" R.C.P.	\$ 100.00	\$ -
	L.F.	48 " RCP	\$ 110.00	\$ -
	L.F.	54" RCP	\$ 135.00	\$ -
	L.F.	60" RCP	\$ 160.00	\$ -
	L.F.	72" RCP	\$ 200.00	\$ -
	EA.	H.D.P.E. Clean Out	\$ 400.00	\$ -
	EA.	Drain Basin	\$ 400.00	\$ -
4	EA.	Curb Outlet	\$ 3,000.00	\$ 12,000
	EA.	Fossil Filters	\$ 500.00	\$ -
	EA.	18" C.M.P. Wye	\$ 500.00	\$ -
	EA.	Riprap Headwall	\$ 1,000.00	\$ -
	EA.	Concrete Collar	\$ 250.00	\$ -
	EA.	Outlet Structure	\$ 10,000.00	\$ -
				\$ -
				\$ -

CITY OF BEAUMONT PUBLIC WORKS DEPARTMENT
IMPROVEMENT REQUIREMENT WORKSHEET

PROJECT: STREET IMPROVEMENT PLANS FOR BEAUMONT LIBRARY

DATE: 30-Apr-25

STREET IMPROVEMENTS (Cont'd.)				
QTY.	UNIT	ITEM	UNIT COST	AMOUNT
	L.F.	60" C.S.P.	\$ 115.00	\$ -
	EA.	Catch Basin W = 4'	\$ 1,700.00	\$ -
	EA.	Catch Basin W = 7'	\$ 3,000.00	\$ -
	EA.	Catch Basin W = 10'	\$ 4,000.00	\$ -
	EA.	Catch Basin W = 14'	\$ 5,500.00	\$ -
	EA.	Catch Basin W = 21'	\$ 9,000.00	\$ -
	EA.	Type IX Inlet	\$ 2,500.00	\$ -
	EA.	Type X Inlet	\$ 2,500.00	\$ -
	EA.	Junction Structure No. 1	\$ 3,000.00	\$ -
	EA.	Junction Structure No. 2	\$ 2,500.00	\$ -
	EA.	Junction Structure No. 6	\$ 3,700.00	\$ -
	EA.	Transition Structure No. 1	\$ 2,000.00	\$ -
	EA.	Transition Structure No. 3	\$ 2,700.00	\$ -
	EA.	Manhole No. 1	\$ 2,700.00	\$ -
	EA.	Manhole No. 2	\$ 3,300.00	\$ -
	EA.	Manhole No. 3	\$ 2,700.00	\$ -
	EA.	Manhole No. 4	\$ 5,000.00	\$ -
	EA.	Adjust Water Valve (if no water plan)	\$ 150.00	\$ -
	EA.	Adjust MH to grade (if no sewer plan)	\$ 400.00	\$ -
	EA.	Headwall	\$ 5,000.00	\$ -
	L.S.	Remove & Dispose of Interfering 30" Storm Drain and 36" Riser	\$ 500.00	\$ -
	EA.	Remove & Dispose of RCB Headwall & Wingwall	\$ 10,000.00	\$ -
	L.F.	Concrete Bulkhead	\$ 25.00	\$ -
	EA.	Outlet Structure (Line A & B)	\$ 5,000.00	\$ -
	EA.	Remove Existing Headwall	\$ 1,000.00	\$ -
	EA.	Local Depression per RCTD Std 311 Case B	\$ 1,200.00	\$ -
	EA.	Local Depression per RCTD Std 311 Case C	\$ 1,500.00	\$ -
				\$ -
				\$ -
				\$ -

CITY OF BEAUMONT PUBLIC WORKS DEPARTMENT
IMPROVEMENT REQUIREMENT WORKSHEET

PROJECT: STREET IMPROVEMENT PLANS FOR BEAUMONT LIBRARY

DATE: 30-Apr-25

STREET IMPROVEMENTS (Cont'd.)				
QTY.	UNIT	ITEM	UNIT COST	AMOUNT
	EA.	Water Quality Structure	\$ 2,500.00	\$ -
	LS	Concrete Inlet Apron	\$ 11,000.00	\$ -
	LS	Emergency Spillway	\$ 27,000.00	\$ -
	LS	84" Storm Drain Grate	\$ 8,500.00	\$ -
	SF	3' Wide V-Gutter	\$ 4.00	\$ -
	LS	Signal & Lighting	\$ 100,000.00	\$ -
				\$ -
				\$ -
				\$ -
				\$ -

Subtotal: \$ -

A. Subtotal \$ 98,916

B. Contingency (15%) \$ 14,837

C. Streets/Drainage Total (A + B) \$ 113,753

CITY OF BEAUMONT PUBLIC WORKS DEPARTMENT
IMPROVEMENT REQUIREMENT WORKSHEET

PROJECT: STREET IMPROVEMENT PLANS FOR BEAUMONT LIBRARY

DATE: 30-Apr-25

SEWER IMPROVEMENTS

Show quantities on this sheet only if project has a sewer plan. If no water plan, then show applicable quantities as part of street improvements.

QTY.	UNIT	ITEM	UNIT COST	AMOUNT
83	L.F.	4" P.V.C. (45 Lots @ 25' Avg. Length & 5' for cleanout)	\$ 15.00	\$ 1,245
	L.F.	4" P.V.C. Force Main & Fittings	\$ 26.00	\$ -
	L.F.	8" V.C.P.	\$ 30.00	\$ -
	L.F.	10" V.C.P.	\$ 35.00	\$ -
	L.F.	12" V.C.P.	\$ 40.00	\$ -
	L.F.	15" V.C.P.	\$ 50.00	\$ -
	EA.	Standard or Terminus Manholes	\$ 2,500.00	\$ -
	EA.	Drop Manholes	\$ 4,000.00	\$ -
	EA.	Cleanouts	\$ 500.00	\$ -
	EA.	Sewer Y's	\$ 25.00	\$ -
	EA.	Chimneys	\$ 400.00	\$ -
	EA.	Adjust M.H. to grade	\$ 500.00	\$ -
	L.F.	Concrete Encasement	\$ 35.00	\$ -
	EA.	4" P.V.C. Misc. Fittings	\$ 120.00	\$ -
	L.F.	Sewer Pipe Sleeving	\$ 36.00	\$ -
	L.S.	Sewer Lift Station	\$ -	\$ -
	EA.	Backflow prevention device	\$ 250.00	\$ -
720	L.F.	Erosion Control - Construction Fence	\$ 30.00	\$ 21,600
720	L.F.	Erosion Control - Fiber Roll	\$ 4.00	\$ 2,880
200	L.F.	Erosion Control - Gravel Bag	\$ 4.00	\$ 800

A. Subtotal \$ 26,525

B. Contingency (15% x A) \$ 3,979

C. Sewer Total (A + B) \$ 30,504

Bond# 1116297

PW #:
File #:

PERFORMANCE BOND

Exhibit "C"

WHEREAS, the City Council of the City of Beaumont, State of California, and Beaumont Library District (hereinafter designated as "Principal") have entered into Agreement To Provide Security For Improvements For Tract Map Or Parcel Map Or Plot Plan, dated, 20 25, whereby Principal agrees to install and complete certain designated public improvements itemized and described on Tract Map, Parcel Map or Plot Plan No. PP2024-0032, which is hereby incorporated herein and made a part hereof; and

WHEREAS, Principal is required under the terms of the said agreement to furnish a bond for the faithful performance of said agreement.

NOW, THEREFORE, we, the Principal and The Hanover Insurance Company, as Surety, are held and firmly bound unto the City of Beaumont (hereinafter called "City"), in the penal sum of One Hundred Forty Four Thousand Two Hundred Fifty Seven dollars (\$ 144,257.15) lawful money of the United States, for the payment of which sum well and truly to be made, we bind ourselves, our heirs, successors, executors and administrators, jointly and severally, firmly by these presents.

The condition of this obligation is such that if the above bounded Principal, his or its heirs, executors, administrators, successors or assigns, shall in all things stand to and abide by, and well and truly keep and perform the covenants, conditions and provisions in the said agreement and any alteration thereof made as therein provided, on his or their part to be kept and performed at the time and in the manner therein specified, and in all respects according to their true intent and meaning, and shall indemnify and save harmless the City, its officers, agents and employees as therein stipulated, then this obligation shall become null and void; otherwise it shall be and remain in full force and effect.

As part of the obligation secured hereby and in addition to the face amount specified therefor, there shall be included costs and reasonable expenses and fees, including reasonable attorney's fees, incurred by the City in successfully enforcing such obligation, all to be taxed as costs and included in any judgment therein rendered.

The Surety hereby stipulates and agrees that no change, extension of time, alteration or addition to the terms of the agreement or to the work to be performed thereunder or the specifications accompanying the same shall in any way affect its obligations on this bond, and it does hereby waive notice of any such change, extension of time, alteration or addition to the terms of the agreement or to the work or to the specifications.

[signatures on following page]

IN WITNESS WHEREOF, this instrument has been duly executed by the Principal and Surety above named, on the 22nd day of May, 2025.

(Seal)

(Seal)

The Hanover Insurance Company

Beaumont Library District

SURETY

PRINCIPAL

By: Josefina Rojo

By: Kelly Van Valkenburg

Name: Josefina Rojo

Name: KELLY VAN VALKENBURG

Title: Attorney-in-Fact

Title: DIRECTOR

Address: 440 Lincoln Street

By: _____

Worcester, MA 01653-0002

Name: _____

Title: _____

Address: 125 E. 8th Street

BEAUMONT, CA 92223

ALL SIGNATURES MUST BE ACKNOWLEDGED BEFORE A NOTARY PUBLIC

CALIFORNIA ALL-PURPOSE ACKNOWLEDGMENT

CIVIL CODE § 1189


A notary public or other officer completing this certificate verifies only the identity of the individual who signed the document to which this certificate is attached, and not the truthfulness, accuracy, or validity of that document.

State of California)
 County of Riverside
 On 05/23/2005 before me, Maria DeSante, Notary Public
 Date Here Insert Name and Title of the Officer
 Personally appeared Kelly Van Valkenburg
 Name(s) of Signer(s)

who proved to me on the basis of satisfactory evidence to be the person(s) whose name(s) is/are subscribed to the within instrument and acknowledged to me that he/she/they executed the same in his/her/their authorized capacity(ies), and that by his/her/their signature(s) on the instrument the person(s), or the entity upon behalf of which the person(s) acted, executed the instrument.

I certify under PENALTY OF PERJURY under the laws of the State of _____ that the foregoing paragraph is true and correct.

WITNESS my hand and official seal.

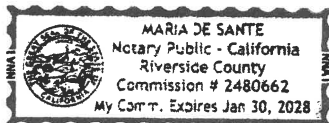

Signature Maria DeSante
 Signature of Notary Public

Place Notary Seal Above

OPTIONAL

Though this section is optional, completing this information can deter alteration of the document or fraudulent reattachment of this form to an unintended document.

Description of Attached Document

Title or Type of Document _____ Document Date _____

Number of Pages _____ Signer(s) Other Than Named Above _____

Capacity(ies) Claimed by Signer(s)

Signer's Name _____

- ☐ Corporate Officer—Title(s) _____
☐ Partner ☐ Limited ☐ General
☐ Individual ☐ Attorney in Fact
☐ Trustee ☐ Guardian or Conservator
☐ Other _____

Signer Is Representing Beaumont Library District

Signer's Name _____

- ☐ Corporate Officer—Title(s) _____
☐ Partner ☐ Limited ☐ General
☐ Individual ☐ Attorney in Fact
☐ Trustee ☐ Guardian or Conservator
☐ Other _____

Signer Is Representing _____

CALIFORNIA ALL-PURPOSE ACKNOWLEDGMENT**CIVIL CODE § 1189**


A notary public or other officer completing this certificate verifies only the identity of the individual who signed the document to which this certificate is attached, and not the truthfulness, accuracy, or validity of that document.

State of Illinois)County of Cook)On May 22, 2025 before me, M. Labno, Notary Public
Date Here Insert Name and Title of the OfficerPersonally appeared Josefina Rojo
Name(s) of Signer(s)

who proved to me on the basis of satisfactory evidence to be the person(s) whose name(s) is/are subscribed to the within instrument and acknowledged to me that he/she/they executed the same in his/her/their authorized capacity(ies), and that by his/her/their signature(s) on the instrument the person(s), or the entity upon behalf of which the person(s) acted, executed the instrument.

I certify under PENALTY OF PERJURY under the laws of the State of **Illinois** that the foregoing paragraph is true and correct.

WITNESS my hand and official seal.

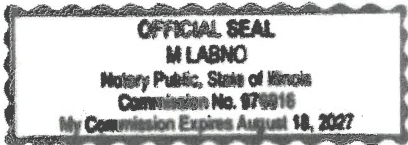Signature M. Labno
Signature of Notary Public
M. Labno

Place Notary Seal Above

OPTIONAL

Though this section is optional, completing this information can deter alteration of the document or fraudulent reattachment of this form to an unintended document.

Description of Attached Document

Title or Type of Document _____ Document Date _____

Number of Pages _____ Signer(s) Other Than Named Above _____

Capacity(ies) Claimed by Signer(s)

Signer's Name _____

- ☐ Corporate Officer—Title(s) _____
☐ Partner ☐ Limited ☐ General
☐ Individual ☒ Attorney in Fact
☐ Trustee ☐ Guardian or Conservator
☐ Other _____

Signer Is Representing _____

Signer's Name _____

- ☐ Corporate Officer—Title(s) _____
☐ Partner ☐ Limited ☐ General
☐ Individual ☐ Attorney in Fact
☐ Trustee ☐ Guardian or Conservator
☐ Other _____

Signer Is Representing _____

THE HANOVER INSURANCE COMPANY
MASSACHUSETTS BAY INSURANCE COMPANY
CITIZENS INSURANCE COMPANY OF AMERICA

POWER OF ATTORNEY

THIS Power of Attorney limits the acts of those named herein, and they have no authority to bind the Company except in the manner and to the extent herein stated.

KNOW ALL PERSONS BY THESE PRESENTS:

That THE HANOVER INSURANCE COMPANY and MASSACHUSETTS BAY INSURANCE COMPANY, both being corporations organized and existing under the laws of the State of New Hampshire, and CITIZENS INSURANCE COMPANY OF AMERICA, a corporation organized and existing under the laws of the State of Michigan, (hereinafter individually and collectively the "Company") does hereby constitute and appoint,

John P. Harney, Jacquelyn M. Norstrom, Josefina Rojo, Haley Anderson, Melissa Heffernan, Jessica Hernandez and/or Matthew Labno Of Alliant Insurance Services of Chicago, IL each individually, if there be more than one named, as its true and lawful attorney(s)-in-fact to sign, execute, seal, acknowledge and deliver for, and on its behalf, and as its act and deed any place within the United States, any and all surety bonds, recognizances, undertakings, or other surety obligations. The execution of such surety bonds, recognizances, undertakings or surety obligations, in pursuance of these presents, shall be as binding upon the Company as if they had been duly signed by the president and attested by the secretary of the Company, in their own proper persons. Provided however, that this power of attorney limits the acts of those named herein; and they have no authority to bind the Company except in the manner stated and to the extent of any limitation stated below:

Any such obligations in the United States, not to exceed Ten Million and No/100 (\$10,000,000) in any single instance

That this power is made and executed pursuant to the authority of the following Resolutions passed by the Board of Directors of said Company, and said Resolutions remain in full force and effect:

RESOLVED: That the President or any Vice President, in conjunction with any Vice President, be and they hereby are authorized and empowered to appoint Attorneys-in-fact of the Company, in its name and as it acts, to execute and acknowledge for and on its behalf as surety, any and all bonds, recognizances, contracts of indemnity, waivers of citation and all other writings obligatory in the nature thereof, with power to attach thereto the seal of the Company. Any such writings so executed by such Attorneys-in-fact shall be binding upon the Company as if they had been duly executed and acknowledged by the regularly elected officers of the Company in their own proper persons.

RESOLVED: That any and all Powers of Attorney and Certified Copies of such Powers of Attorney and certification in respect thereto, granted and executed by the President or Vice President in conjunction with any Vice President of the Company, shall be binding on the Company to the same extent as if all signatures therein were manually affixed, even though one or more of any such signatures thereon may be facsimile. (Adopted October 7, 1981 – The Hanover Insurance Company; Adopted April 14, 1982 – Massachusetts Bay Insurance Company; Adopted September 7, 2001 – Citizens Insurance Company of America and affirmed by each Company on March 24, 2014)

IN WITNESS WHEREOF, THE HANOVER INSURANCE COMPANY, MASSACHUSETTS BAY INSURANCE COMPANY and CITIZENS INSURANCE COMPANY OF AMERICA have caused these presents to be sealed with their respective corporate seals, duly attested by two Vice Presidents, this 19th day of June, 2024



The Hanover Insurance Company
Massachusetts Bay Insurance Company
Citizens Insurance Company of America

James H. Kawiecki
James H. Kawiecki, Vice President


The Hanover Insurance Company
Massachusetts Bay Insurance Company
Citizens Insurance Company of America

Joellen M. Mendoza
Joellen M. Mendoza, Vice President

STATE OF CONNECTICUT)
COUNTY OF HARTFORD)

ss.

On this 19th day of June 2024 before me came the above named Executive Vice President and Vice President of The Hanover Insurance Company, Massachusetts Bay Insurance Company and Citizens Insurance Company of America, to me personally known to be the individuals and officers described herein, and acknowledged that the seals affixed to the preceding instrument are the corporate seals of The Hanover Insurance Company, Massachusetts Bay Insurance Company and Citizens Insurance Company of America, respectively, and that the said corporate seals and their signatures as officers were duly affixed and subscribed to said instrument by the authority and direction of said Corporations.

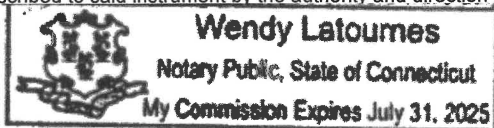

Wendy Latoumes
Wendy Latoumes, Notary Public
My commission expires July 31, 2025

I, the undersigned Vice President of The Hanover Insurance Company, Massachusetts Bay Insurance Company and Citizens Insurance Company of America, hereby certify that the above and foregoing is a full, true and correct copy of the Original Power of Attorney issued by said Companies, and do hereby further certify that the said Powers of Attorney are still in force and effect.

GIVEN under my hand and the seals of said Companies, at Worcester, Massachusetts, this 22nd day of May 2025.

CERTIFIED COPY

The Hanover Insurance Company
Massachusetts Bay Insurance Company
Citizens Insurance Company of America

John Rewedder
John Rewedder, Vice President

PAYMENT BOND

WHEREAS, the City Council of the City of Beaumont, State of California, and Beaumont Library District (hereafter designated as "the Principal") have entered into Agreement To Provide Security For Improvements For Tract Map Or Parcel Map Or Plot Plan, PP2024-0032 dated May 19th, 2025, whereby Principal agrees to install and complete certain designated public improvements which is hereby incorporated herein and made a part hereof; and

WHEREAS, under the terms of the said agreement, the Principal is required before entering upon the performance of the work, to file a good and sufficient payment bond with the City of Beaumont to secure the claims to which reference is made in Title 3 (commencing with Section 9000, et seq.) of Part 6 of Division 4 of the Civil Code of the State of California.

NOW, THEREFORE, the Principal and the undersigned as corporate surety, are held firmly bound unto the City of Beaumont and all contractors, subcontractors, laborers, materialmen, and other persons employed in the performance of the said agreement and referred to at Title 3 (commencing with Section 9000, et seq.) of Part 6 of Division 4 of the Civil Code in the sum of *see below for written sum dollars (\$ 144,257.15), for materials furnished or labor thereon of any kind, or for amounts due under the Unemployment Insurance Act with respect to this work or labor, that the Surety will pay the same in an amount not exceeding the amount hereinabove set forth, and also in case suit is brought upon this bond, will pay, in addition to the face amount thereof, costs and reasonable expenses and fees, including reasonable attorney's fees, incurred by the City in successfully enforcing this obligation, to be awarded and fixed by the court, and to be taxed as costs and to be included in the judgment therein rendered.

It is hereby expressly stipulated and agreed that this bond shall inure to the benefit of any and all persons, companies, and corporations entitled to file claims under Title 3 (commencing with Section 9000, et seq.) of Part 6 of Division 4 of the Civil Code, so as to give a right of action to them or their assigns in any suit brought upon this bond.

Should the condition of this bond be fully performed, then this obligation shall become null and void, otherwise it shall be and remain in full force and effect.

The Surety hereby stipulates and agrees that no change, extension of time, alteration, or addition to the terms of the agreement or the specifications accompanying the same shall in any manner affect its obligations on this bond, and it does hereby waive notice of any such change, extension, alteration, or addition.

*One Hundred Forty Four Thousand Two Hundred Fifty Seven and 15/100

[signatures on following page]

IN WITNESS WHEREOF, this instrument has been duly executed by the Principal and Surety above named, on the 22nd day of May, 2025.

(Seal)

The Hanover Insurance Company

SURETY

By: Josefina Rojo

Name: Josefina Rojo

Title: Attorney-in-Fact

Address: 440 Lincoln Street

Worcester, MA 01653-0002

(Seal)

Beaumont Library District

PRINCIPAL

By: Kelly Van Valkenburg

Name: Kelly Van Valkenburg

Title: DIRECTOR

By: _____

Name: _____

Title: _____

Address: 125 E. 8th Street

BEAUMONT, CA 92223

ALL SIGNATURES MUST BE ACKNOWLEDGED BEFORE A NOTARY PUBLIC

CALIFORNIA ALL-PURPOSE ACKNOWLEDGMENT

CIVIL CODE § 1189

A notary public or other officer completing this certificate verifies only the identity of the individual who signed the document to which this certificate is attached, and not the truthfulness, accuracy, or validity of that document.

State of California)
 County of Riverside
 On 05/23/2005 before me, Maria De Sante, Notary Public
 Date Here Insert Name and Title of the Officer
 Personally appeared Kelly Van Valkenburg
 Name(s) of Signer(s)

who proved to me on the basis of satisfactory evidence to be the person(s) whose name(s) is/are subscribed to the within instrument and acknowledged to me that he/she/they executed the same in his/her/their authorized capacity(ies), and that by his/her/their signature(s) on the instrument the person(s), or the entity upon behalf of which the person(s) acted, executed the instrument.

I certify under PENALTY OF PERJURY under the laws of the State of _____ that the foregoing paragraph is true and correct.

WITNESS my hand and official seal.



Signature Maria De Sante
 Signature of Notary Public

Place Notary Seal Above

OPTIONAL

Though this section is optional, completing this information can deter alteration of the document or fraudulent reattachment of this form to an unintended document.

Description of Attached Document

Title or Type of Document _____ Document Date _____

Number of Pages _____ Signer(s) Other Than Named Above _____

Capacity(ies) Claimed by Signer(s)

Signer's Name _____
☐ Corporate Officer—Title(s) _____
☐ Partner ☐ Limited ☐ General
☐ Individual ☐ Attorney in Fact
☐ Trustee ☐ Guardian or Conservator
☐ Other _____

Signer's Name _____
☐ Corporate Officer—Title(s) _____
☐ Partner ☐ Limited ☐ General
☐ Individual ☐ Attorney in Fact
☐ Trustee ☐ Guardian or Conservator
☐ Other _____

Signer Is Representing Beaumont Library District

Signer Is Representing _____

CALIFORNIA ALL-PURPOSE ACKNOWLEDGMENT

CIVIL CODE § 1189

A notary public or other officer completing this certificate verifies only the identity of the individual who signed the document to which this certificate is attached, and not the truthfulness, accuracy, or validity of that document.

State of Illinois)

County of Cook)


On May 22, 2025 before me, M. Labno, Notary Public
Date Here Insert Name and Title of the Officer

Personally appeared Josefina Rojo
Name(s) of Signer(s)

who proved to me on the basis of satisfactory evidence to be the person(s) whose name(s) is/are subscribed to the within instrument and acknowledged to me that he/she/they executed the same in his/her/their authorized capacity(ies), and that by his/her/their signature(s) on the instrument the person(s), or the entity upon behalf of which the person(s) acted, executed the instrument.

I certify under PENALTY OF PERJURY under the laws of the State of **Illinois** that the foregoing paragraph is true and correct.

WITNESS my hand and official seal.

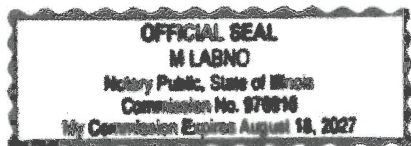

Signature M. Labno
Signature of Notary Public
 M. Labno

Place Notary Seal Above

OPTIONAL

Though this section is optional, completing this information can deter alteration of the document or fraudulent reattachment of this form to an unintended document.

Description of Attached Document

Title or Type of Document _____ Document Date _____

Number of Pages _____ Signer(s) Other Than Named Above _____

Capacity(ies) Claimed by Signer(s)

Signer's Name _____

- ☐ Corporate Officer—Title(s) _____
☐ Partner ☐ Limited ☐ General
☐ Individual ☒ Attorney in Fact
☐ Trustee ☐ Guardian or Conservator
☐ Other _____

Signer Is Representing _____

Signer's Name _____

- ☐ Corporate Officer—Title(s) _____
☐ Partner ☐ Limited ☐ General
☐ Individual ☐ Attorney in Fact
☐ Trustee ☐ Guardian or Conservator
☐ Other _____

Signer Is Representing _____

THE HANOVER INSURANCE COMPANY
MASSACHUSETTS BAY INSURANCE COMPANY
CITIZENS INSURANCE COMPANY OF AMERICA

POWER OF ATTORNEY

THIS Power of Attorney limits the acts of those named herein, and they have no authority to bind the Company except in the manner and to the extent herein stated.

KNOW ALL PERSONS BY THESE PRESENTS:

That THE HANOVER INSURANCE COMPANY and MASSACHUSETTS BAY INSURANCE COMPANY, both being corporations organized and existing under the laws of the State of New Hampshire, and CITIZENS INSURANCE COMPANY OF AMERICA, a corporation organized and existing under the laws of the State of Michigan, (hereinafter individually and collectively the "Company") does hereby constitute and appoint,

John P. Harney, Jacquelyn M. Norstrom, Josefina Rojo, Haley Anderson, Melissa Heffernan, Jessica Hernandez and/or Matthew Labno Of Alliant Insurance Services of Chicago, IL each individually, if there be more than one named, as its true and lawful attorney(s)-in-fact to sign, execute, seal, acknowledge and deliver for, and on its behalf, and as its act and deed any place within the United States, any and all surety bonds, recognizances, undertakings, or other surety obligations. The execution of such surety bonds, recognizances, undertakings or surety obligations, in pursuance of these presents, shall be as binding upon the Company as if they had been duly signed by the president and attested by the secretary of the Company, in their own proper persons. Provided however, that this power of attorney limits the acts of those named herein; and they have no authority to bind the Company except in the manner stated and to the extent of any limitation stated below:

Any such obligations in the United States, not to exceed Ten Million and No/100 (\$10,000,000) in any single instance

That this power is made and executed pursuant to the authority of the following Resolutions passed by the Board of Directors of said Company, and said Resolutions remain in full force and effect:

RESOLVED: That the President or any Vice President, in conjunction with any Vice President, be and they hereby are authorized and empowered to appoint Attorneys-in-fact of the Company, in its name and as it acts, to execute and acknowledge for and on its behalf as surety, any and all bonds, recognizances, contracts of indemnity, waivers of citation and all other writings obligatory in the nature thereof, with power to attach thereto the seal of the Company. Any such writings so executed by such Attorneys-in-fact shall be binding upon the Company as if they had been duly executed and acknowledged by the regularly elected officers of the Company in their own proper persons.

RESOLVED: That any and all Powers of Attorney and Certified Copies of such Powers of Attorney and certification in respect thereto, granted and executed by the President or Vice President in conjunction with any Vice President of the Company, shall be binding on the Company to the same extent as if all signatures therein were manually affixed, even though one or more of any such signatures thereon may be facsimile. (Adopted October 7, 1981 – The Hanover Insurance Company; Adopted April 14, 1982 – Massachusetts Bay Insurance Company; Adopted September 7, 2001 – Citizens Insurance Company of America and affirmed by each Company on March 24, 2014)

IN WITNESS WHEREOF, THE HANOVER INSURANCE COMPANY, MASSACHUSETTS BAY INSURANCE COMPANY and CITIZENS INSURANCE COMPANY OF AMERICA have caused these presents to be sealed with their respective corporate seals, duly attested by two Vice Presidents, this 19th day of June, 2024



The Hanover Insurance Company
Massachusetts Bay Insurance Company
Citizens Insurance Company of America


James H. Kawiecki, Vice President


The Hanover Insurance Company
Massachusetts Bay Insurance Company
Citizens Insurance Company of America


Joellen M. Mendoza, Vice President

STATE OF CONNECTICUT)
COUNTY OF HARTFORD

) ss.

On this 19th day of June 2024 before me came the above named Executive Vice President and Vice President of The Hanover Insurance Company, Massachusetts Bay Insurance Company and Citizens Insurance Company of America, to me personally known to be the individuals and officers described herein, and acknowledged that the seals affixed to the preceding instrument are the corporate seals of The Hanover Insurance Company, Massachusetts Bay Insurance Company and Citizens Insurance Company of America, respectively, and that the said corporate seals and their signatures as officers were duly affixed and subscribed to said instrument by the authority and direction of said Corporations.

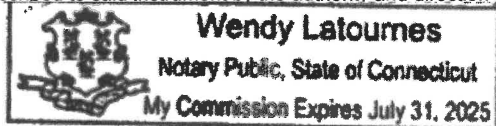



Wendy Latoumes, Notary Public
My commission expires July 31, 2025

I, the undersigned Vice President of The Hanover Insurance Company, Massachusetts Bay Insurance Company and Citizens Insurance Company of America, hereby certify that the above and foregoing is a full, true and correct copy of the Original Power of Attorney issued by said Companies, and do hereby further certify that the said Powers of Attorney are still in force and effect.

GIVEN under my hand and the seals of said Companies, at Worcester, Massachusetts, this 22nd day of May 2025.

CERTIFIED COPY

The Hanover Insurance Company
Massachusetts Bay Insurance Company
Citizens Insurance Company of America

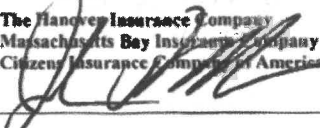
John Reweslter, Vice President

GENERAL NOTES

- THIS PLAN SUPERSEDES ALL OTHER PLANS PREVIOUSLY APPROVED BY THE CITY OF BEAUMONT REGARDING IMPROVEMENTS SHOWN ON THIS SET OF PLANS.
- APPROVAL OF THIS PLAN DOES NOT LESSEN OR WAIVE ANY PORTION OF THE BEAUMONT MUNICIPAL CODE, RESOLUTIONS, ORDINANCES, CITY STANDARDS OR OTHER ADDITIONAL DOCUMENTS LISTED HEREIN AS THEY MAY PERTAIN TO THIS PROJECT. THE ENGINEER IN RESPONSIBLE CHARGE SHALL REVISE THESE PLANS WHEN NOT CONFORMANCE DISCREPANCIES OR OMISSIONS ARE DISCOVERED DURING CONSTRUCTION. ALL PLAN REVISIONS SHALL BE PROMPTLY SUBMITTED TO THE CITY ENGINEER FOR APPROVAL.
- A RIGHT-OF-WAY PERMIT FROM THE BUILDING & SAFETY DEPARTMENT WILL BE REQUIRED FOR ANY WORK IN THE PUBLIC RIGHT OF WAY. PRIOR TO PERMIT ISSUANCE, A CERTIFICATE OF INSURANCE MUST BE FILED NAMING THE CITY OF BEAUMONT AS AN ADDITIONAL INSURED ON THE PERMITTEE'S POLICY IN THE MINIMUM AMOUNT OF \$1,000,000.00 FOR EACH OCCURRENCE OF LIABILITY. THE INSURANCE COMPANY WRITING THE POLICY MUST HAVE A RATING OF "A-" OR BETTER AND A SIZE CATEGORY OF CLASS M OR BETTER AS ESTABLISHED BY "BEST'S" KEY RATING GUIDE.
- NO WORK SHALL BE COMMENCED UNTIL ALL PERMITS HAVE BEEN OBTAINED FROM THE CITY AND OTHER APPROPRIATE AGENCIES.
- REVISION OF THESE PLANS MAY BE REQUIRED IF THE PROPOSED IMPROVEMENTS ARE NOT CONSTRUCTED PRIOR TO THE DEADLINE DATE OF THE IMPROVEMENTS AGREEMENT.
- NO REVISIONS WILL BE MADE TO THESE PLANS WITHOUT THE WRITTEN APPROVAL OF THE CITY ENGINEER, NOTED WITHIN THE REVISION BLOCK, ON THE APPROPRIATE SHEET OF THE PLANS AND TITLE SHEET.
- ORIGINAL DRAWINGS SHALL BECOME THE PROPERTY OF THE CITY UPON BEING SIGNED BY THE CITY ENGINEER.
- THE ORIGINAL DRAWING SHALL BE REVISED TO REFLECT AS-BUILT CONDITIONS BY THE ENGINEER-OF-WORK PRIOR TO FINAL ACCEPTANCE OF THE WORK BY THE CITY.
- ACCESS FOR FIRE AND OTHER EMERGENCY VEHICLES SHALL BE MAINTAINED TO THE PROJECT SITE AT ALL TIMES DURING CONSTRUCTION.
- WHERE TRENCHES ARE WITHIN CITY EASEMENTS, A SOLS REPORT COMPRISED OF:
 - SUMMARY SHEET
 - LABORATORY WORK SHEETS
 - COMPACTION CURVES, SHALL BE SUBMITTED BY A PROFESSIONAL ENGINEER OF THE STATE OF CALIFORNIA, PRINCIPALLY DOING BUSINESS IN THE FIELD OF APPLIED SOIL MECHANICS. THE SOLS REPORT WILL BE SUBMITTED TO THE CITY ENGINEERING INSPECTOR WITHIN 10 WORKDAYS OF COMPLETION OF FIELD TESTS. THE WRITTEN FIELD COMPACTION REPORT(S) SHALL BE IMMEDIATELY SUBMITTED TO THE CITY ENGINEERING INSPECTOR UPON COMPLETION OF THE FIELD TESTS.
- A PRECONSTRUCTION MEETING SHALL BE HELD AT THE SITE PRIOR TO THE BEGINNING OF WORK AND SHALL BE ATTENDED BY REPRESENTATIVES RESPONSIBLE FOR CONSTRUCTION, INSPECTION, SUPERVISION, TESTING AND ALL OTHER ASPECTS OF THE WORK. THE CONTRACTOR SHALL SCHEDULE THE MEETING BY CALLING THE INSPECTION LINE AT (951) 572-1324 AT LEAST FIVE (5) WORKING DAYS PRIOR TO STARTING CONSTRUCTION. APPROVED DRAWINGS MUST BE AVAILABLE PRIOR TO SCHEDULING.
- ALL INSPECTION REQUESTS OTHER THAN FOR THE PRECONSTRUCTION MEETING WILL BE MADE BY CALLING THE BUILDING AND SAFETY INSPECTION REQUEST LINE AT (951) 572-1324. REQUESTS MUST BE REQUESTED PRIOR TO 2:00 P.M. ON THE DAY BEFORE THE INSPECTION IS NEEDED. INSPECTIONS WILL BE MADE THE NEXT WORK DAY UNLESS YOU REQUEST OTHERWISE. REQUESTS MADE AFTER 2:00 P.M. WILL BE SCHEDULED FOR TWO FULL WORK DAYS LATER.
- THE OWNER AND/OR APPLICANT THROUGH THE DEVELOPER AND/OR CONTRACTOR SHALL DESIGN, CONSTRUCT AND MAINTAIN ALL SAFETY DEVICES, INCLUDING SHORING, AND SHALL BE SOLELY RESPONSIBLE FOR CONFORMING TO ALL LOCAL, STATE AND FEDERAL SAFETY AND HEALTH STANDARDS, LAWS AND REGULATIONS.
- THE CONTRACTOR SHALL CONFORM TO LABOR CODE SECTION 6705 BY SUBMITTING A DETAIL PLAN TO THE CITY ENGINEER AND/OR CONCERNED AGENCY SHOWING THE DESIGN OF SHORING OR BRACING OR OTHER PROVISIONS TO BE MADE OF WORKER PROTECTION FROM THE HAZARD OF CAVING GROUND DURING THE EXCAVATION OF SUCH TRENCH OR TRENCHES OR DURING THE PIPE INSTALLATION THEREIN. THIS PLAN MUST BE PREPARED FOR ALL TRENCHES FIVE FEET (5') OR MORE IN DEPTH AND APPROVED BY THE CITY ENGINEER AND/OR CONCERNED AGENCY PRIOR TO EXCAVATION. IF THE PLAN VARIES FROM THE SHORING SYSTEM STANDARD ESTABLISHED BY THE CONSTRUCTION SAFETY ORDERS, TITLE 8 CALIFORNIA ADMINISTRATIVE CODE, THE PLAN SHALL BE PREPARED BY A REGISTERED PROFESSIONAL ENGINEER. IN ADDITION, A COPY OF THE OSHA EXCAVATION PERMIT MUST BE SUBMITTED TO THE INSPECTOR PRIOR TO EXCAVATION.
- IF ANY ARCHAEOLOGICAL RESOURCES ARE DISCOVERED WITH ANY WORK ZONE DURING CONSTRUCTION, OPERATIONS WILL CEASE IMMEDIATELY, AND THE PERMITTEE WILL NOTIFY THE CITY ENGINEER IMMEDIATELY. OPERATIONS WILL NOT RESTART UNTIL THE PERMITTEE HAS RECEIVED WRITTEN AUTHORITY FROM THE CITY ENGINEER TO DO SO.
- ALL OPERATIONS CONDUCTED ON THE SITE OR ADJACENT THERETO SHALL ADHERE TO THE NOISE ORDINANCE SET FORTH BY THE CITY MUNICIPAL CODE. ALL OPERATIONS SHALL BE LIMITED BY THE NOISE ORDINANCE. THE CITY ENGINEER SHALL BE LIMITED TO THE PERIOD BETWEEN 7:00 A.M. AND 6:00 P.M. EACH DAY MONDAY THROUGH FRIDAY, UNLESS OTHERWISE PERMITTED.
- ALL OFF-SITE HAUL ROUTES SHALL BE SUBMITTED BY THE CONTRACTOR TO THE CITY ENGINEER FOR APPROVAL. TWO FULL WORKING DAYS PRIOR TO BEGINNING OF WORK, THE CONTRACTOR SHALL BE RESPONSIBLE FOR ANY DEBRIS OR DAMAGE OCCURRING ALONG THE HAUL ROUTE OR ADJACENT STREETS AS A RESULT OF THE GRADING OPERATION.
- NO BLASTING SHALL BE COMMENCED WITHOUT A CITY ENGINEER APPROVED BLASTING PROGRAM AND BLASTING PERMIT.
- THE EXISTENCE AND LOCATION OF UTILITY STRUCTURES AND FACILITIES SHOWN ON THE CONSTRUCTION PLANS WERE OBTAINED BY A SEARCH OF THE AVAILABLE RECORDS. ATTENTION IS CALLED TO THE POSSIBLE EXISTENCE OF OTHER UTILITY FACILITIES OR STRUCTURES NOT SHOWN OR IN A LOCATION DIFFERENT FROM THAT SHOWN ON THE PLANS. THE CONTRACTOR IS REQUIRED TO TAKE DUE DILIGENT MEASURES TO DETERMINE THE LOCATION OF ALL OTHER UTILITY FACILITIES AND ANY OTHER EXISTING FACILITIES OR STRUCTURES NOT SHOWN.
- THE CONTRACTOR SHALL BE RESPONSIBLE FOR ALL EXISTING FACILITIES (ABOVEGROUND AND UNDERGROUND) WITHIN THE PROJECT SITE. SUFFICIENTLY AHEAD OF THE CONSTRUCTION TO PERMIT THE REVISIONS OF THE CONSTRUCTION PLANS IF IT IS FOUND THAT THE ACTUAL LOCATIONS ARE IN CONFLICT WITH THE PROPOSED WORK.
- THE CONTRACTOR SHALL NOTIFY AFFECTED UTILITY COMPANIES (SEE BELOW) AT LEAST TWO FULL WORKING DAYS PRIOR TO STARTING CONSTRUCTION NEAR THEIR FACILITIES AND SHALL COORDINATE WORK WITH A COMPANY REPRESENTATIVE.

UNDERGROUND SERVICE ALERT	(800) 422-4133
SOUTHERN CALIFORNIA Edison	(800) 409-2265
AT&T	(800) 892-0123
TIME WARNER CABLE	(760) 340-2225
COX COMMUNICATIONS	(888) 423-3913
- IN ACCORDANCE WITH THE CITY STORM WATER STANDARDS ALL STORM DRAIN INLETS CONSTRUCTED BY THIS PLAN SHALL INCLUDE "STENCILS" BE ADDED TO PROHIBIT WASTE DISCHARGE DOWNSIDE. STENCILS SHALL BE ADDED TO THE SATISFACTION OF THE CITY ENGINEER.

PRIVATE ENGINEERS NOTICE TO CONTRACTOR(S)

- THE EXISTENCE AND LOCATION OF ANY UNDERGROUND UTILITIES OR STRUCTURES SHOWN ON THESE PLANS ARE OBTAINED BY A SEARCH OF AVAILABLE RECORDS. TO THE BEST OF OUR KNOWLEDGE, THERE ARE NO EXISTING UTILITIES EXCEPT THOSE SHOWN ON THESE PLANS. THE CONTRACTOR IS REQUIRED TO TAKE ALL PRECAUTIONARY MEASURES TO PROTECT THE UTILITIES SHOWN, AND ANY OTHER LINES OR STRUCTURES NOT SHOWN ON THESE PLANS AND IS RESPONSIBLE FOR THE PROTECTION OF, AND ANY DAMAGE TO THESE LINES OR STRUCTURES.
- IT SHALL BE THE CONTRACTORS RESPONSIBILITY TO NOTIFY THE OWNER OF ALL UTILITIES OR STRUCTURES CONCERNED BEFORE STARTING WORK.
- QUANTITIES SHOWN HEREON ARE PROVIDED FOR BIDDING PURPOSES ONLY. CONTRACTOR SHALL BE RESPONSIBLE FOR VERIFYING ALL QUANTITIES PRIOR TO BIDDING FOR CONSTRUCTION.
- THE PRIVATE ENGINEER SIGNING THESE PLANS IS RESPONSIBLE FOR ASSURING THE ACCURACY AND ACCEPTABILITY OF THE DESIGN HEREON. IN THE EVENT OF DISCREPANCIES ARISING AFTER CITY APPROVAL OR DURING CONSTRUCTION, THE PRIVATE ENGINEER SHALL BE RESPONSIBLE FOR DETERMINING AN ACCEPTABLE SOLUTION AND REVISING THE PLANS FOR APPROVAL BY THE CITY.

NOTE

- APPROVAL OF THESE PLANS APPLIES ONLY WITHIN THE JURISDICTION OF THE CITY OF BEAUMONT.
- TRENCHING FOR UTILITIES AND STRUCTURES IS NOT ALLOWED UNTIL SOIL COMPACTION REPORT IS SUBMITTED AND APPROVED BY THE PUBLIC WORKS DEPARTMENT.
- THE CITY RESERVES THE RIGHT TO REQUIRE REVISION OF THE APPROVED PLANS TO CONFORM WITH CURRENT STANDARDS OR SPECIFICATIONS. IF CONSTRUCTION HAS NOT COMMENCED WITHIN TWO YEARS AFTER PLANS WERE APPROVED.
- SIDEWALK AND DRIVEWAY APPROACHES WILL BE POURED/CONSTRUCTED ONLY AFTER DRIVEWAY LOCATIONS ARE DETERMINED.

STREET NOTES

- THE CONTRACTOR SHALL BE RESPONSIBLE FOR THE CLEARING OF THE PROPOSED WORK AREA AND RELOCATION COSTS OF ALL EXISTING UTILITIES. THIS INCLUDES UNDERGROUNDING OF EXISTING OVERHEAD LINES ALONG THE PROJECT FRONTAGE AS REQUIRED BY THE CITY ENGINEER'S APPROVAL. PERMITTEE MUST INFORM CITY OF CONSTRUCTION SCHEDULE AT LEAST 48 HOURS PRIOR TO BEGINNING OF CONSTRUCTION AT (951) 769-8520.
- ALL WORK SHALL CONFORM TO THE REQUIREMENTS OF THE STANDARD SPECIFICATIONS FOR PUBLIC WORKS CONSTRUCTION, GREENBOOK, LATEST EDITION AND THE RIVERSIDE COUNTY TRANSPORTATION DEPARTMENT IMPROVEMENT STANDARDS AND SPECIFICATIONS, "LATEST EDITION," COUNTY ORDINANCE NO. 461 AND SUBSEQUENT AMENDMENTS.
- ALL UNDERGROUND FACILITIES, WITH LATERALS, SHALL BE IN PLACE PRIOR TO PAVING THE STREET SECTION INCLUDING, BUT NOT LIMITED TO, THE FOLLOWING: SEWER, WATER, ELECTRIC, GAS AND STORM DRAIN.
- IT SHALL BE THE RESPONSIBILITY OF THE CONTRACTOR OR DEVELOPER TO INSTALL AND MAINTAIN ALL CONSTRUCTION, REGULATORY, GUIDE AND WARNING SIGNS WITHIN THE PROJECT LIMITS AND ITS SURROUNDINGS TO PROVIDE SAFE PASSAGE FOR THE TRAVELING PUBLIC AND WORKERS UNTIL THE FINAL COMPLETION AND ACCEPTANCE OF THE PROJECT BY THE CITY. A TRAFFIC CONTROL PLAN MUST BE SUBMITTED WITH APPROVED STREET PLAN FOR REVIEW TO THE PERMITS SECTION OR INSPECTION SECTION (FOR MAP CASES) PRIOR TO OBTAINING AN ENCROACHMENT PERMIT.
- ANY PRIVATE DRAINAGE FACILITIES SHOWN ON THESE PLANS ARE FOR INFORMATION ONLY. BY SIGNING THESE IMPROVEMENT PLANS, NO REVIEW OR APPROVAL OF THESE PRIVATE FACILITIES ARE IMPLIED OR INTENDED BY THE CITY OF BEAUMONT PUBLIC WORKS DEPT.
- THE DEVELOPER WILL INSTALL STREET NAME SIGNS CONFORMING TO R.C.T.D. STANDARD NO. 816.
- ALL STREET SECTIONS ARE TENTATIVE. ADDITIONAL SOIL TESTS SHALL BE TAKEN AFTER ROUGH GRADING TO DETERMINE THE EXACT STREET SECTION REQUIREMENTS. USE R.C.T.D. STANDARD NO. 401 IF EXPANSIVE SOILS ARE ENCOUNTERED.
- THE DEVELOPER SHALL BE THE RESPONSIBILITY OF THE DEVELOPER TO NOTIFY THE ENGINEER TO INSTALL STREET CENTERLINE MONUMENTS AS REQUIRED BY RIVERSIDE COUNTY ORDINANCE NO. 461. IF CONSTRUCTION CENTERLINE MONUMENTS, PROVIDE A LETTER TO THE EXISTING CENTERLINE MONUMENTS. PRIOR TO ROAD CONSTRUCTION, SURVEY MONUMENTS INCLUDING CENTERLINE MONUMENTS, THE POINTS, PROPERTY CORNERS AND BENCH MARKS SHALL BE THE RESPONSIBILITY OF THE DEVELOPER TO NOTIFY THE CITY SURVEYOR PURSUANT TO SECTION 8771 OF THE BUSINESS & PROFESSIONAL CODE. SURVEY POINTS DESTROYED DURING CONSTRUCTION SHALL BE RESET, AND A CORNER CORNER RECORD FILED FOR THOSE POINTS PRIOR TO COMPLETION AND ACCEPTANCE OF THE IMPROVEMENTS.
- ASPHALTIC EMULSION (FOG SEAL) SHALL BE APPLIED NOT LESS THAN FOURTEEN DAYS FOLLOWING PLACEMENT OF THE ASPHALT SURFACING. FOG SEAL AND PAINT BINDER SHALL BE APPLIED AT A RATE OF 0.05 AND 0.03 GALLON PER SQUARE YARD RESPECTIVELY. ASPHALTIC EMULSION SHALL CONFORM TO SECTIONS 37, 39 AND 94 OF THE STATE STANDARD SPECIFICATIONS.

STREET NOTES (CONTINUED)

- PRIME COAT IS REQUIRED PRIOR TO PAVING ALL GRADES IN EXCESS OF TEN PERCENT.
- CONSTRUCTION PROJECTS DISTURBING MORE THAN ONE ACRE MUST OBTAIN A NATIONAL POLLUTANT DISCHARGE ELIMINATION SYSTEM (NPDES PERMIT). OWNERS/DEVELOPERS ARE REQUIRED TO FILE A NOTICE OF INTENT (NOI) WITH THE STATE WATER RESOURCES CONTROL BOARD (SWRCB), PREPARE A STORM WATER POLLUTION PREVENTION PLAN (SWPPP) AND MONITORING PLAN FOR THE SITE.
- THE DEVELOPER SHALL BE RESPONSIBLE FOR THE INSTALLATION OF ADDITIONAL SIGNS AND MARKINGS NOT INCLUDED IN THE SIGNING AND STRIPING PLAN WITHIN THE PROJECT AREAS, OR ON ROADWAYS ADJACENT TO THE PROJECT BOUNDARIES, UPON THE REQUEST OF THE DIRECTOR OF PUBLIC WORKS OR HIS DESIGNEE TO IMPROVE TRAFFIC SAFETY ON THE ROADS UNDER THE JURISDICTION OF THE DEVELOPER.
- IT SHALL BE THE RESPONSIBILITY OF THE DEVELOPER/CONTRACTOR TO APPLY TO THE RIVERSIDE COUNTY FLOOD CONTROL (RCFC) FOR PERMITS WHEN ANY STORM DRAIN PIPE NEEDS TO BE CONNECTED WITH A RCFC FACILITY AND ADD PERMITS # _____ ON THE PLAN.
- IT SHALL BE THE RESPONSIBILITY OF THE CONTRACTOR OR DEVELOPER TO APPLY TO THE CALIFORNIA DEPARTMENT OF TRANSPORTATION (CALTRANS) FOR AN ENCROACHMENT PERMIT FOR ALL WORK PERFORMED WITHIN STATE RIGHT-OF-WAY.
- CURB DEPRESSIONS AND DRIVEWAY APPROACHES WILL BE INSTALLED AND CONSTRUCTED ACCORDING TO COUNTY STANDARDS NO. 206 AND/OR 207, AS DIRECTED IN THE FIELD.
- STREET LIGHTS SHALL BE INSTALLED IN ACCORDANCE WITH THE APPROVED STREET LIGHTING PLAN PER CITY OF BEAUMONT'S APPROVED STREET LIGHTING SPECIFICATIONS.
- FOR ALL DRIVEWAY RECONSTRUCTION BEYOND RIGHT-OF-WAY, PROOF OF DRIVEWAY OWNER NOTIFICATION IS REQUIRED PRIOR TO CONSTRUCTION.
- INSTALL STREET TREES IN ACCORDANCE WITH ORDINANCE 461 AND THE COMPREHENSIVE LANDSCAPING GUIDELINES (CHOOSE THREE SPECIES AND NAME THEM HERE).
- THE DEVELOPER SHALL HAVE GEOTECHNICAL/SOILS ENGINEERING FIRM OBSERVE: TRENCHING, BACKFILLING, & SOIL COMPACTION OF ALL UTILITY TRENCHES WITH ALL EASEMENTS & ROAD RIGHTS OF WAY. TWO SETS OF COMPACTION REPORTS CERTIFYING THAT WORKS WERE DONE IN CONFORMANCE TO STANDARDS & GEOTECHNICAL REPORT SHALL BE SUBMITTED AFTER EACH UTILITY TRENCH IS COMPLETED & CERTIFIED. CONSTRUCTION REPORT MUST BE SUBMITTED TO THE DEPT. OF PUBLIC WORKS AT LEAST TWO WORKING DAYS BEFORE AGGREGATE BASE MATERIALS ARE PLACED ON SITE.

OWNER/APPLICANT:

LUREN E. DICKINSON, BEAUMONT
LIBRARY DISTRICT
1225 EAST 8TH STREET BEAUMONT, CA
92223
(951) 845-1357

LEGAL DESCRIPTION:

REAL PROPERTY IN THE WEST HALF OF SECTION 10, TOWNSHIP 3 SOUTH, RANGE 1 WEST, SAN BERNARDINO BASE AND MERIDIAN, IN THE CITY OF BEAUMONT, COUNTY OF RIVERSIDE, STATE OF CALIFORNIA, DESCRIBED AS FOLLOWS:

LOTS 2, 4, 6, 8, 10 AND 12, BLOCK 72, AS PER AMENDED MAP OF THE TOWN OF BEAUMONT, RECORDED IN BOOK 6, PAGES 16 AND 17 OF MAP RECORDS OF SAN BERNARDINO COUNTY, CALIFORNIA.

ALL LOTS BEING HELD TOGETHER AS ONE PARCEL.

CONTAINING AN AREA, MORE OR LESS, OF 1.322 ACRES (57,600 SQUARE FEET).

"DECLARATION OF RESPONSIBLE CHARGE"

I HEREBY DECLARE THAT I AM THE ENGINEER OF WORK FOR THIS PROJECT, THAT I HAVE EXERCISED RESPONSIBLE CHARGE OVER THE DESIGN OF THE PROJECT AS DEFINED IN SECTION 6703 OF THE BUSINESS AND PROFESSIONS CODE, AND THAT THE DESIGN IS CONSISTENT WITH CURRENT STANDARDS. I UNDERSTAND THAT THE CHECK OF PROJECT DRAWINGS AND SPECIFICATIONS BY THE CITY OF BEAUMONT DOES NOT RELIEVE ME AS ENGINEER OF WORK OF MY RESPONSIBILITIES FOR PROJECT DESIGN.

FIRM: BFE ENGINEERS

ADDRESS: 4675 MACARTHUR COURT, SUITE 400

CITY, ST: NEWPORT BEACH, CALIFORNIA

TELEPHONE: (949) 573-1369

BY: BRUCE KIRBY, REG#21931

(NAME OF ENGINEER & FIRM)

ASSESSOR'S PARCEL NO.

418-081-016, 418-081-002,
418-081-003, 418-081-004

SITE ADDRESS:

125 E 8TH STREET
BEAUMONT, CALIFORNIA 92223

INDEX OF SHEETS

SHEET 1 - TITLE SHEET
SHEET 2 - EXISTING CONDITIONS
SHEET 3 - DEMOLITION PLAN
SHEET 4 - STREET IMPROVEMENT PLAN
SHEET 5 - GRADING PLAN
SHEET 6 - STORM DRAIN PLAN
SHEET 7 - EROSION CONTROL PLAN
SHEET 8 - DETAILS

WORK TO BE DONE:
THE IMPROVEMENT WORK SHALL BE PERFORMED IN ACCORDANCE WITH THE FOLLOWING DOCUMENTS, CURRENT AT THE TIME OF CONSTRUCTION, AS DIRECTED BY THE CITY ENGINEER.

- BEAUMONT MUNICIPAL CODE.
- FOR STREETS: RIVERSIDE COUNTY ORDINANCE NO. 461.
- FLOOD CONTROL FACILITIES: THE RIVERSIDE COUNTY FLOOD CONTROL AND WATER CONSERVATION DISTRICT'S STANDARDS FOR FLOOD CONTROL FACILITIES.
- SANITARY SEWER FACILITIES: THE EASTERN MUNICIPAL WATER DISTRICT'S STANDARDS FOR SANITARY SEWER FACILITIES.
- ALL OTHER PUBLIC WORKS: THE STANDARD SPECIFICATIONS FOR PUBLIC WORKS CONSTRUCTION (GREEN BOOK).
- THIS SET OF PLANS.
- RESOLUTION NO. _____ DATED _____.
- SOLS REPORT AND RECOMMENDATIONS BY _____, DATED _____.


LEGEND

DESCRIPTION	DWG. NO.	SYMBOL
EXISTING SEWER LINE		SS
EXISTING DOMESTIC WATER LINE		DW
PROPERTY LINE		---
EX. SPOT ELEVATION	2601.5	
EX. CONTOUR LINE	2600	---
EX. POWER POLE		+
EX. FIRE HYDRANT		+
EX. UTILITY VALVE		+
EX. GUY WIRE		+
EX. SIGN		+
EX. STREET LIGHT		+
EX. UTILITY MANHOLE		+

DESCRIPTION	DWG. NO.	SYMBOL	QUANTITY
SAW CUT		-----	287 L.F.
CONCRETE TO BE REMOVED			3356 S.F.
ASPHALT PAVEMENT RESTORATION			574 S.F.
TYPE II SLURRY SEAL			12031 S.F.
PROPOSED P.C.C. SIDEWALK			2739 S.F.
P.C.C. DRIVE APPROACH			1371 S.F.
CURB AND GUTTER			145 L.F.
AGGREGATE BASE CLASS II			288 C.Y.
YELLOW CENTERLINE STRIPING			409 L.F.
RELOCATE POWER POLE		+	1 EA.
PROPOSED SIGN		+	1 EA.
FIBER ROPE (SE-6)		+	720 L.F.
CONSTRUCTION FENCE TO BE PLACED BY CONTRACTOR		+	720 L.F.
STORM DRAIN INLET PROTECTION (SE-10)		+	200 L.F.

ALL STANDARD DRAWINGS ARE COUNTY OF RIVERSIDE ROAD IMPROVEMENT STANDARDS & SPECIFICATIONS UNLESS NOTED OTHERWISE:
*** STANDARD PLANS FOR PUBLIC WORKS CONSTRUCTION

Call 2 Working Days Before You Dig 811	BENCHMARK: DESCRIBED BY NATIONAL GEODETIC SURVEY, IN BEAUMONT, AT THE JUNCTION OF CALIFORNIA AVENUE AND 28.9 M (94.8 FT) WEST OF THE AVENUE CENTERLINE, 7.7 M (25.3 FT) SOUTH OF THE CENTERLINE OF FIFTH PLAGE, 1.1 M (3.6 FT) NORTH OF A GUY WIRE, 0.79 M (2.6 FT) SOUTH OF A SECOND WITNESS MARK. THE MARK IS ABOVE LEVEL WITH THE AVENUE. ELEV. 2579.30 NAVD 88	4675 MACARTHUR CT. SUITE 400 NEWPORT BEACH, CA 92660 (949) 526-8460 www.bkf.com	DATE: 04/30/2025		DESIGN BY: [Signature] DRAWN BY: [Signature] CHECKED BY: [Signature] SCALE: [Signature] DATE: 04/30/2025 FOR NOISE:	Reviewed By: [Signature] Date: 5/9/25 Staff Engineer Recommended for Approval By: [Signature] Date: 5/19/25 Registration Engineer Approved By: [Signature] Date: 05/21/2025 City Engineer/Director of Public Works	CITY OF BEAUMONT, PUBLIC WORKS DEPARTMENT ENGINEERING DIVISION 1000 10th St. Beaumont, CA 92223 (951) 769-8520 FAX: (951) 769-8520	CITY OF BEAUMONT, CALIFORNIA IMPROVEMENT PLANS FOR: BEAUMONT LIBRARY RENOVATION & ADDITION 125 E 8TH ST, BEAUMONT CA 92223 TITLE SHEET	SHEET 1 OF 8 SHEETS FILE NO. 3532 PW2025-0203
	BY: [Signature] DATE: 04/30/2025 ENGINEER	REVISIONS	ENGINEER OF WORK R.C.E.	DATE	DATE	DATE	DATE	DATE	

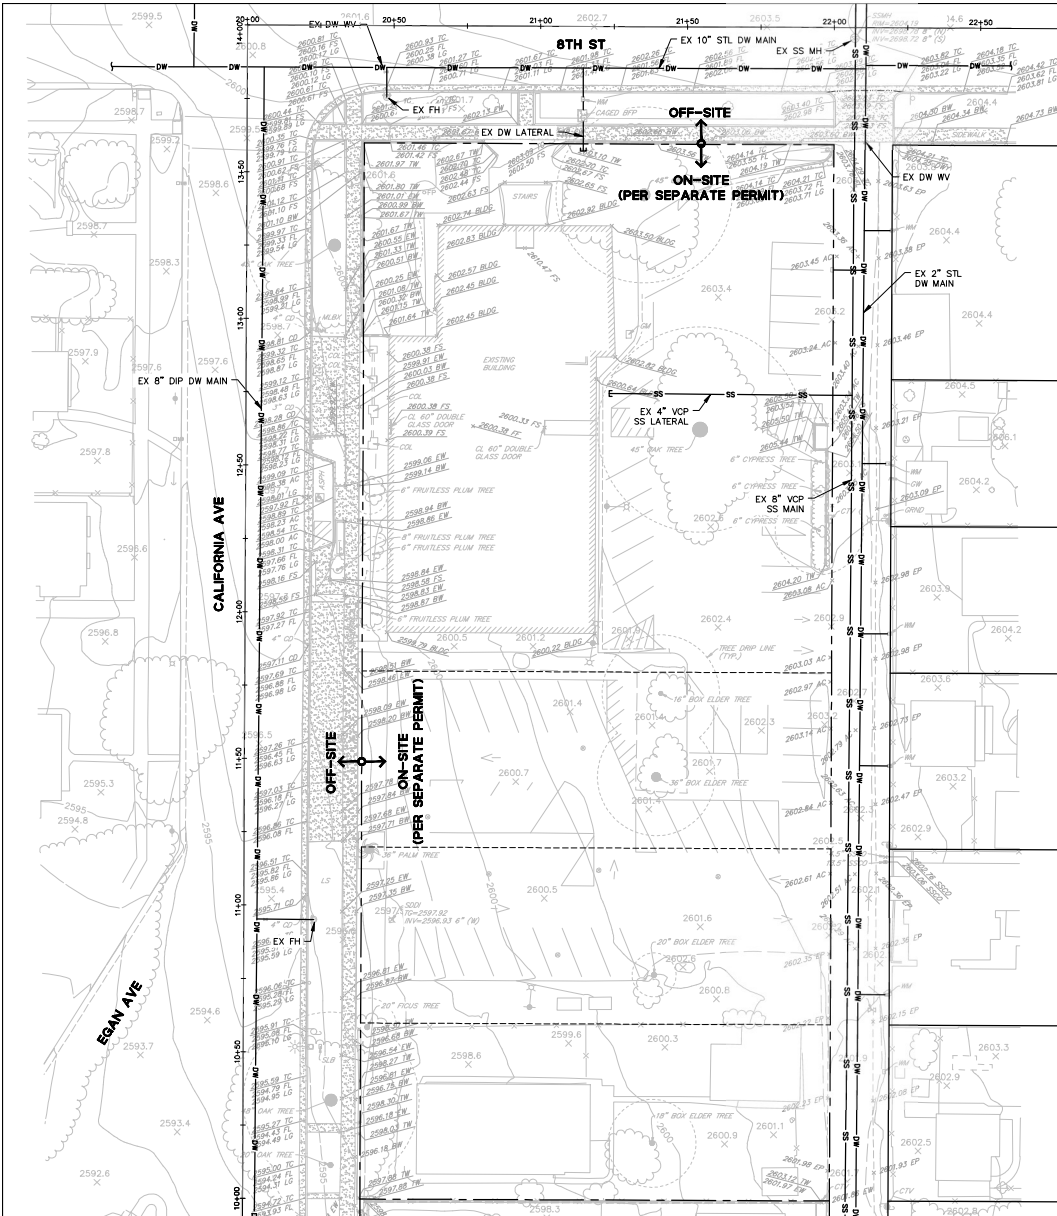

LEGEND:

- SS EXISTING SEWER LINE
- DW EXISTING DOMESTIC WATER LINE
- PROPERTY LINE
- SPOT ELEVATION
- CONTOUR LINE
- VEGETATION
- POWER POLE
- FIRE HYDRANT
- UTILITY VALVE
- GUY WIRE
- SIGN
- STREET LIGHT
- UTILITY MANHOLE

ABBREVIATIONS

- AC ASPHALT
- ASPH ASPHALT
- BFP BACKFLOW PREVENTOR
- BLDG BUILDING
- BW BACK OF WALK
- CD CURB DRAIN
- CL CENTERLINE
- COL BUILDING COLUMN
- CTV CABLE TV BOX
- FL FLOWLINE
- FS FINISHED SURFACE
- GM GAS METER
- GRND ELECTRICAL GROUND
- GV GAS VALVE
- GW GUY WIRE
- INV INVERT
- LG LIP OF GUTTER
- LANDSCAPING
- MLBX MAILBOX
- RM TOP OF MANHOLE
- SDDI STORM DRAIN DROP INLET
- SLB STREET LIGHT BOX
- SSGO SANITARY SEWER CLEANOUT
- SSMH SANITARY SEWER MANHOLE
- STL STEEL
- TC TOP FACE OF CURB
- TG TOP OF GRATE
- TYP TYPICAL
- UVT UTILITY VAULT
- VCP VITREOUS CLAY PIPE
- WM WATER METER

BENCHMARK

RIVERSIDE COUNTY SURVEY BENCHMARK

DESIGNATION: DX3473
YEAR: 2018
DATUM: NAVD88
ELEV: 2579.30'

DESCRIPTION: DESCRIBED BY NATIONAL GEODETIC SURVEY, IN BEAUMONT, AT THE JUNCTION OF CALIFORNIA AVENUE AND FIFTH PLACE, 28.9 M (94.8 FT) WEST OF THE AVENUE CENTERLINE, 7.7 M (25.3 FT) SOUTH OF THE CENTERLINE OF FIFTH PLACE, 1.1 M (3.6 FT) NORTH OF A GUY WIRE, 0.79 M (2.6 FT) SOUTH OF A POWER POLE, 0.18 M (0.6 FT) EAST OF A WITNESS POST. THE MARK IS 0.6 METERS W FROM A SECOND WITNESS POST. THE MARK IS ABOVE LEVEL WITH THE AVENUE.


BASIS OF BEARINGS

THE BEARING OF SOUTH 00°14'31" WEST BETWEEN THE FOLLOWING DESCRIBED STATION "A" AND STATION "B" MONUMENTS WAS TAKEN AS THE BASIS OF BEARINGS. THE BEARINGS SHOWN HEREON ARE BASED UPON THE CALIFORNIA COORDINATE SYSTEM OF 1983, CCSR3, ZONE 5, EPOCH 2017.50, AND ESTABLISHED LOCALLY BY FIELD-OBSERVED TIES RELATIVE TO CALIFORNIA SPATIAL REFERENCE NETWORK STATIONS "P584" AND "P609", IN ACCORDANCE WITH THE CALIFORNIA PUBLIC RESOURCES CODE, SECTIONS 8801-8819. STATION VALUES (NAVD83) AND ACCURACIES AS PUBLISHED BY THE CSRS. ALL LINEAR MEASUREMENTS ARE IN US SURVEY FEET.

STATION	LATITUDE	LONGITUDE	ELLIPSOID HEIGHT	LATITUDE ϕ	LONGITUDE λ	HEIGHT h
P584	33°53'33.361901"	116°57'55.863952"	2426.0972	0.008932	0.007054	-0.01851
P609	34°02'45.661948"	116°53'34.098147"	8930.2722	0.007228	0.007595	0.02257

DISTANCES ARE GRID-BASED, AND ARE IN REFERENCE TO THE CONTROL POINTS AND COORDINATES SHOWN BELOW. DIVIDE BY THE COMBINED SCALE FACTOR SHOWN TO APPROXIMATE GROUND DISTANCES.

STATION	LATITUDE	LONGITUDE	ELLIPSOID HEIGHT	CONVERGENCE α	COMBINED FACTOR
"A"	33°15'55.20"	118°44'35.41"	2495.0963	-0°24'06.82"	0.99968916
"B"	33°15'49.66"	118°44'35.39"	2486.5139		

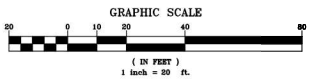


BENCHMARK:
DESCRIBED BY NATIONAL GEODETIC SURVEY, IN BEAUMONT, AT THE JUNCTION OF CALIFORNIA AVENUE AND FIFTH PLACE, 28.9 M (94.8 FT) WEST OF THE AVENUE CENTERLINE, 7.7 M (25.3 FT) SOUTH OF THE CENTERLINE OF FIFTH PLACE, 1.1 M (3.6 FT) NORTH OF A GUY WIRE, 0.79 M (2.6 FT) SOUTH OF A POWER POLE, 0.18 M (0.6 FT) EAST OF A WITNESS POST. THE MARK IS 0.6 METERS W FROM A SECOND WITNESS POST. THE MARK IS ABOVE LEVEL WITH THE AVENUE.
ELEV: 2579.30, NAVD 88

BY	MARK	DESCRIPTION	APPR.	DATE
ENGINEER		REVISIONS		CITY

BKF
4675 MACARTHUR CT.
SUITE 400
NEWPORT BEACH, CA 92660
(949) 526-8460
www.bkf.com

B. M. Kay
ENGINEER OF WORK
04/30/2025

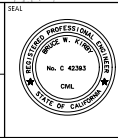

DESIGN BY: LV
DRAWN BY: LV
CHECKED BY: BK
SCALE: PER PLAN
DATE: 04/30/2025
JOB NUMBER:




Reviewed By: *[Signature]* Date: 5/9/25
Recommended for Approval By: *[Signature]* Date: 5/19/25
Approved By: *[Signature]* Date: 05/21/2025
City Engineer/Director of Public Works

CITY OF BEAUMONT, PUBLIC WORKS DEPARTMENT
ENGINEERING DIVISION

CITY OF BEAUMONT, CALIFORNIA
IMPROVEMENT PLANS FOR:
BEAUMONT LIBRARY RENOVATION & ADDITION
125 E 8TH ST, BEAUMONT CA 92223

SHEET
2
OF 8 SHEETS
FILE NO: 3532
PW2025-0203

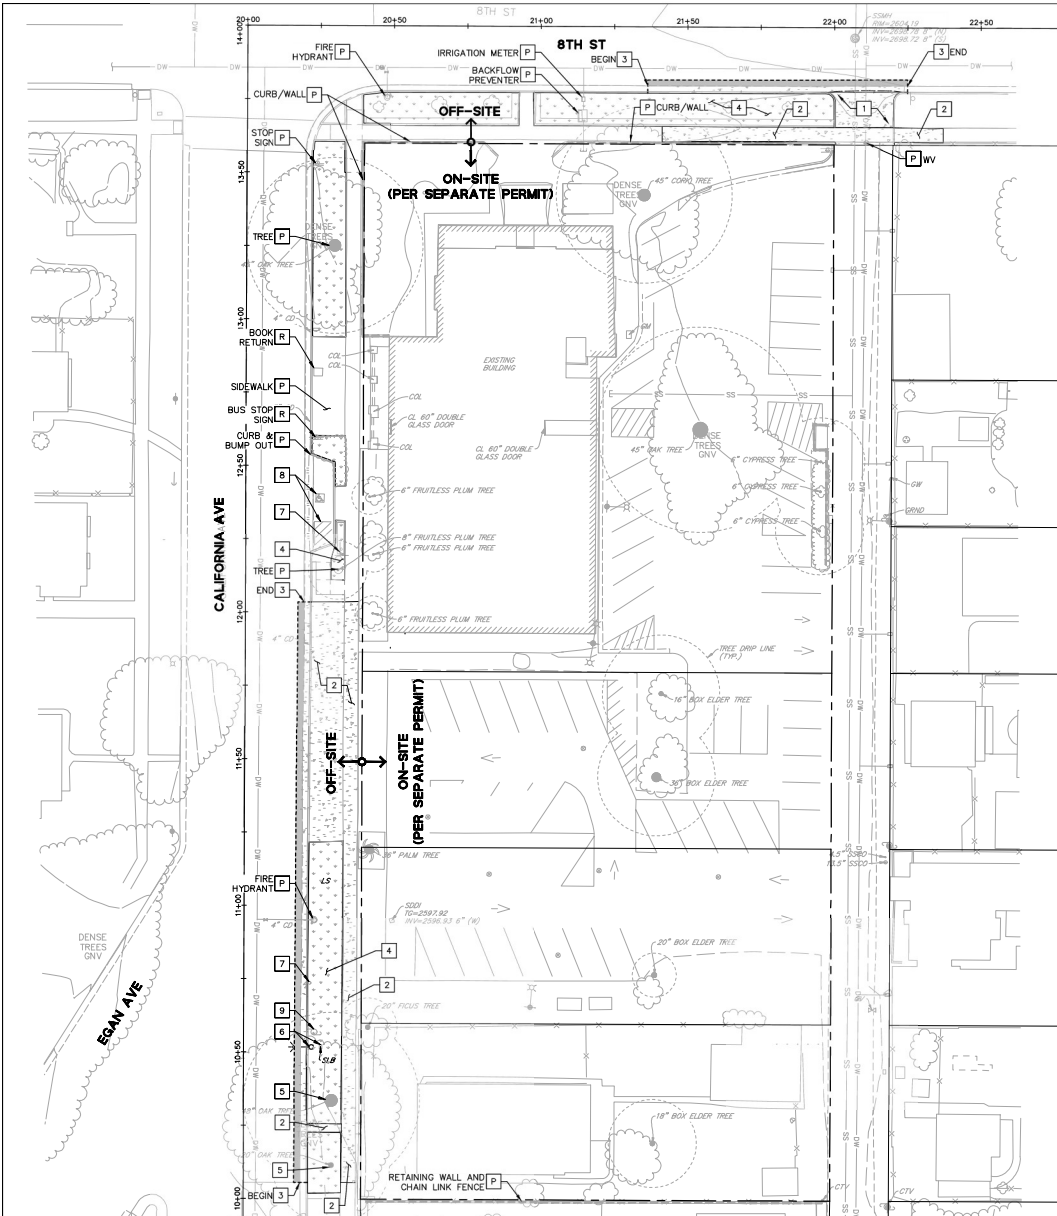

LEGEND:


- PROPERTY LINE
- SAWCUT
- CLEAR AND GRUB
- CONCRETE TO BE REMOVED
- ASPHALT TO BE REMOVED

DEMOLITION CONSTRUCTION NOTES:

- PROTECT IN PLACE
- RELOCATE
- REMOVE CONCRETE DRIVEWAY
- REMOVE CONCRETE SIDEWALK
- REMOVE CONCRETE CURB AND GUTTER
- CLEAR AND GRUB EXISTING LANDSCAPE
- REMOVE TREE
- REMOVE STREET LIGHT AND RELOCATE PER CITY DIRECTION
- REMOVE SIGN OR POST
- REMOVE ADA STRIPING AND PAVEMENT MARKINGS
- REMOVE POWER POLE

DEMOLITION NOTES:

- CONTRACTOR IS TO COMPLY WITH ALL GENERAL AND STATE REQUIREMENTS INVOLVING THE REMOVAL AND DISPOSAL OF HAZARDOUS MATERIAL(S).
- CONTRACTOR'S BID IS TO INCLUDE ALL VISIBLE SURFACE AND ALL SUBSURFACE FEATURES IDENTIFIED TO BE REMOVED OR ABANDONED IN THESE DOCUMENTS.
- THE CONTRACTOR SHALL BE RESPONSIBLE FOR A SITE INSPECTION TO FULLY ACKNOWLEDGE THE EXTENT OF THE DEMOLITION WORK.
- THE CONTRACTOR SHALL BE RESPONSIBLE FOR OBTAINING ANY AND ALL PERMITS NECESSARY FOR ENCROACHMENT, GRADING, DEMOLITION, AND DISPOSAL OF SAID MATERIALS AS REQUIRED BY PRIVATE, LOCAL AND STATE JURISDICTIONS. THE CONTRACTOR SHALL PAY ALL FEES ASSOCIATED WITH THE DEMOLITION WORK.
- REMOVAL OF LANDSCAPING SHALL INCLUDE ROOTS AND ORGANIC MATERIALS TO THE SATISFACTION OF THE GEOTECHNICAL ENGINEER.
- PRIOR TO BEGINNING DEMOLITION WORK ACTIVITIES, CONTRACTOR SHALL INSTALL EROSION CONTROL MEASURES OUTLINED IN THE EROSION CONTROL PLAN & DETAILS.
- THE CONTRACTOR SHALL MAINTAIN ALL SAFETY DEVICES, AND SHALL BE RESPONSIBLE FOR CONFORMANCE TO ALL LOCAL, STATE AND FEDERAL SAFETY AND HEALTH STANDARDS LAWS AND REGULATIONS.
- THE CONTRACTOR SHALL PROTECT FROM DAMAGE ALL EXISTING IMPROVEMENTS FACILITIES AND STRUCTURES WHICH ARE TO REMAIN. ANY ITEMS DAMAGED BY THE CONTRACTOR OR HIS AGENTS OR ANY ITEMS REMOVED FOR HIS USE SHALL BE REPLACED IN EQUAL OR BETTER CONDITION AS APPROVED BY THE ARCHITECT OR THE OWNER'S REPRESENTATIVE.
- COORDINATE WITH ELECTRICAL, MECHANICAL, LANDSCAPING AND ARCHITECTURAL DRAWINGS FOR UTILITY SHUT-DOWN/DISCONNECT LOCATIONS. CONTRACTOR IS TO SHUT OFF ALL UTILITIES AS NECESSARY PRIOR TO DEMOLITION. CONTRACTOR IS TO COORDINATE SERVICE INTERRUPTIONS WITH THE CLIENT. DO NOT INTERRUPT SERVICES TO ADJACENT OFF-SITE OWNERS. ALSO SEE ARCHITECTURAL PLANS FOR ADDITIONAL DEMOLITION SCOPE OF WORK.
- THIS PLAN IS NOT INTENDED TO BE A COMPLETE CATALOGUE OF EXISTING STRUCTURES AND UTILITIES. THIS PLAN INTENDS TO DISCLOSE GENERAL INFORMATION KNOWN BY THE ENGINEER AND TO SHOW THE LIMITS OF THE AREA WHERE WORK WILL BE PERFORMED. THIS PLAN SHOWS THE EXISTING FEATURES TAKEN FROM A FIELD SURVEY. FIELD INVESTIGATIONS AND AVAILABLE INFORMATION. THIS PLAN MAY OR MAY NOT ACCURATELY REFLECT THE TYPE OR EXTENT OF THE ITEMS TO BE ENCOUNTERED AS THEY ACTUALLY EXIST. WHERE EXISTING FEATURES ARE NOT SHOWN, IT IS NOT IMPLIED THAT THEY ARE NOT TO BE DEMOLISHED OR REMOVED. THE CONTRACTOR SHALL PERFORM A THOROUGH FIELD INVESTIGATION AND REVIEW OF THE SITE WITHIN THE LIMIT OF WORK AS SHOWN IN THIS PLAN SET TO DETERMINE THE TYPE, QUANTITY AND EXTENT OF ANY AND ALL ITEMS. THE CONTRACTOR SHALL BE SOLELY RESPONSIBLE FOR DETERMINING THE EXTENT OF EXISTING STRUCTURES AND UTILITIES AND QUALITY OF WORK INVOLVED IN REMOVING THESE ITEMS FROM THE SITE.
- CONTRACTOR SHALL NOTIFY ENGINEER IMMEDIATELY FOR ANY EXISTING ITEMS THAT HAVE NOT BEEN DOCUMENTED IN THIS PLAN SET WITHIN THE AREA OF WORK THAT IMPACT THE SCOPE OF THE PROJECT.
- ALL UTILITIES SHALL BE CUT/CAPPED WITHIN 5 FEET OF THE PROPERTY LINE.

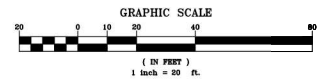

Call 2 Working Days Before You Dig 811

BENCHMARK:
DESIGNED BY NATIONAL GEODETIC SURVEY.
IN BEAUMONT, AT THE JUNCTION OF CALIFORNIA AVENUE AND FIFTH PLACE, 28.9 M (94.8 FT) WEST OF THE AVENUE CENTERLINE, 7.7 M (25.3 FT) SOUTH OF THE CENTERLINE OF FIFTH PLACE, 1.1 M (3.6 FT) NORTH OF A GUY WIRE, 0.79 M (2.6 FT) SOUTH OF A POWER POLE, 0.8 M (2.6 FT) EAST OF A WITNESS POST. THE MARK IS 0.6 METERS W FROM A SECOND WITNESS POST THE MARK IS ABOVE LEVEL WITH THE AVENUE.
ELEV. 2579.30, NAVD 88

BKF
4675 MACARTHUR CT.
SUITE 400
NEWPORT BEACH, CA 92660
(949) 526-8460
www.bkf.com

BY: *B. M. Kay* DATE: 04/30/2025
ENGINEER OF WORK
R.C.E.

DESIGN BY: LV
DRAWN BY: LV
CHECKED BY: BK
SCALE: PER PLAN
DATE: 04/30/2025
JOB NUMBER:

BEAUMONT
CALIFORNIA

Reviewed By: *[Signature]* Date: 5/9/25
Staff Engineer
Recommended for Approval By: *[Signature]* Date: 5/19/25
Assistant Engineer
Approved By: *[Signature]* Date: 05/21/2025
City Engineer/Director of Public Works


CITY OF BEAUMONT, CALIFORNIA
IMPROVEMENT PLANS FOR:
BEAUMONT LIBRARY RENOVATION & ADDITION
125 E 8TH ST, BEAUMONT CA 92223

CITY OF BEAUMONT, PUBLIC WORKS DEPARTMENT
ENGINEERING DIVISION

3532
PW2025-0203

DEMOLITION PLAN

SHEET
3
OF 8 SHEETS
FILE NO: 3532
PW2025-0203

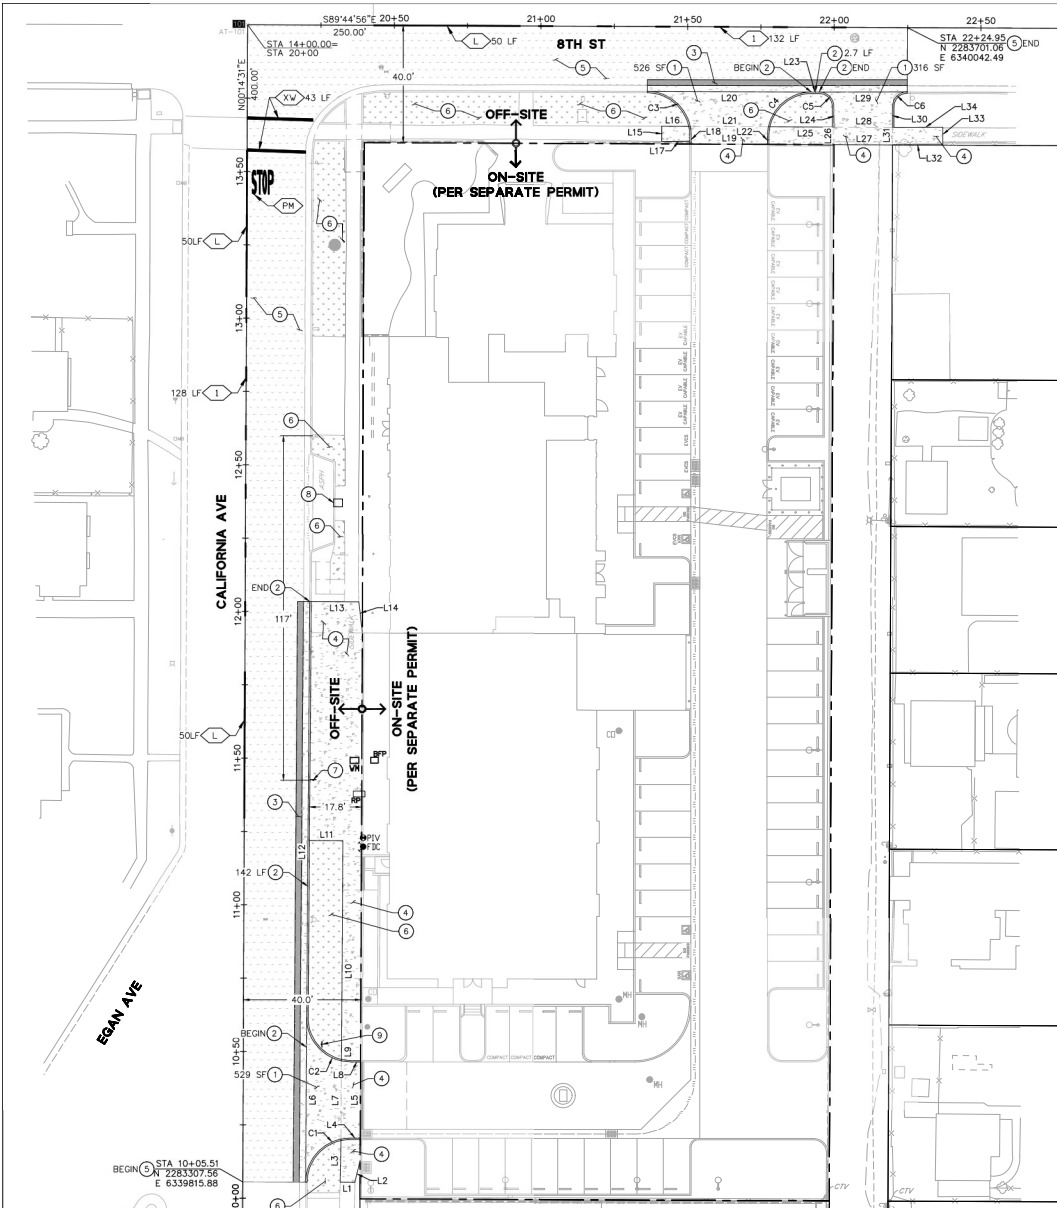

LINE TABLE		
LINE #	LENGTH	DIRECTION
L1	4.99'	S89° 14' 07.00"E
L2	7.74'	N13° 34' 41.18"E
L3	14.70'	S1° 00' 00.44"W
L4	3.59'	S89° 59' 54.93"E
L5	26.00'	S0° 14' 31.06"W
L6	56.09'	S0° 19' 00.94"W
L7	26.63'	S0° 23' 38.22"W
L8	3.39'	N89° 59' 42.25"E
L9	4.59'	S0° 33' 19.37"W
L10	70.50'	S0° 19' 59.88"W
L11	11.38'	S89° 40' 00.12"E
L12	141.84'	S0° 25' 51.03"W
L13	16.24'	S89° 40' 05.89"E
L14	10.71'	S6° 25' 23.87"E
L15	5.21'	S0° 02' 16.72"W
L16	9.69'	N89° 26' 01.15"W
L17	10.00'	N89° 22' 14.35"E
L18	2.97'	S0° 00' 31.54"E
L19	26.00'	S89° 44' 55.75"E
L20	55.91'	N89° 44' 27.14"W
L21	26.65'	S89° 45' 21.23"E
L22	2.83'	S0° 00' 07.16"E
L23	2.65'	N89° 53' 00.64"E
L24	6.95'	N0° 06' 32.73"W
L25	22.71'	S89° 44' 55.71"E
L26	6.00'	S0° 08' 32.73"E
L27	20.01'	S89° 44' 55.75"E
L28	19.64'	S89° 44' 08.80"E
L29	30.01'	S89° 52' 18.51"W
L30	7.08'	N0° 06' 32.73"W
L31	6.00'	N0° 06' 33.39"W
L32	17.12'	N89° 50' 58.12"E
L33	6.00'	N0° 09' 56.25"W
L34	17.11'	N89° 50' 03.75"E

CURVE TABLE				
CURVE #	LENGTH	RADIUS	TANGENT	DELTA
C1	23.54'	15.00'	14.98'	89.92'
C2	23.68'	15.00'	15.12'	90.44'
C3	23.48'	15.00'	14.91'	89.67'
C4	23.56'	15.00'	15.00'	90.00'
C5	7.86'	5.00'	5.00'	90.06'
C6	7.85'	5.00'	5.00'	90.01'


LEGEND:

- PROPERTY LINE
- CONCRETE
- ASPHALT PAVEMENT RESTORATION
- TYPE II SLURRY SEAL
- LANDSCAPE AREA
- PROPOSED SIGN

- STREET PLAN CONSTRUCTION NOTES:**
- CONSTRUCT DRIVEWAY PER PER DETAIL 5 / SHEET 8
 - CONSTRUCT 8" CURB AND GUTTER PER DETAIL 2 / SHEET 8
 - CONSTRUCT 2' WIDE PAVEMENT RESTORATION STRIP PER DETAIL 1 / SHEET 8
 - CONSTRUCT PCC SIDEWALK PER DETAILS 3 & 4 / SHEET 8
 - CONSTRUCT TYPE II SLURRY SEAL FOR REFERENCE ONLY. EXISTING ADJACENT STREET TYPICAL SECTION PER DETAIL 7 / SHEET 8
 - CONSTRUCT LANDSCAPE AREA PER LANDSCAPE OFFSITE PLANS PER SEPARATE PERMIT
 - RELOCATED BUS STOP SIGN. SEE ARCHITECTURAL PLANS PER SEPARATE PERMIT
 - PROPOSED BOOK DROP. SEE ARCHITECTURAL PLANS PER SEPARATE PERMIT
 - INSTALL 30"x24" LEFT/RIGHT TURN ONLY R61-19(CA) SIGN
 - RESTRIPE PER CALTRANS STD PLAN NO., DETAIL ##
 - RESTRIPE 50'-4" YELLOW LEAD CENTERLINE
 - RESTRIPE 12" WHITE CROSSWALK STRIPES PER CALTRANS STD PLAN A24F
 - RESTRIPE PAVEMENT MARKING AS SHOWN

- SITE PLAN NOTES:**
- ALL DIMENSIONS ON THE PLANS ARE IN FEET OR DECIMALS THEREOF UNLESS SPECIFICALLY CALLED OUT AS FEET AND INCHES.
 - THIS IS NOT A STAKING PLAN BUT A CHECK AND VERIFICATION OF THE MAJOR DIMENSIONS AS SHOWN ON THE LANDSCAPE SITE PLAN.
 - ALL DIMENSIONS SHOWN ARE TO FACE OF CURB, PROPERTY OR RIGHT-OF-WAY LINE, OR CENTER OF DRIVEWAYS.
 - THE CONSTRUCTION SURVEYOR IS RESPONSIBLE TO REPORT ANY AND ALL DISCREPANCIES TO ENGINEER PRIOR TO CONSTRUCTION.
 - SEE LANDSCAPE PLANS FOR ADDITIONAL DIMENSIONS.

- STRIPING PLAN NOTES:**
- CONTRACTOR SHALL RESTORE ALL REMOVED AND DAMAGED STRIPING TO THE PRE-CONSTRUCTION CONDITION OR PER CURRENT MUTCD/CALTRANS REQUIREMENTS.
 - ALL STREET STRIPING SHALL BE OF THERMOPLASTIC MATERIAL.

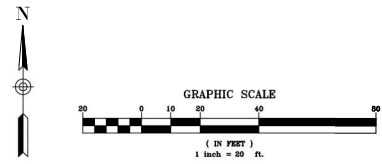

Call 2 Working Days Before You Dig 811

BENCHMARK:
DESCRIBED BY NATIONAL GEODETIC SURVEY:
IN BEAUMONT, AT THE JUNCTION OF CALIFORNIA AVENUE AND FIFTH PLACE, 28.9 M (94.8 FT) WEST OF THE AVENUE CENTERLINE, 2.7 M (25.3 FT) SOUTH OF THE CENTERLINE OF FIFTH PLACE, 1.1 M (3.6 FT) NORTH OF A GUY WIRE, 0.79 M (2.6 FT) SOUTH OF A POWER POLE, 0.8 M (2.6 FT) EAST OF A WITNESS POST. THE MARK IS 0.6 METERS W FROM A SECOND WITNESS POST. THE MARK IS ABOVE LEVEL WITH THE AVENUE.
ELEV. 2579.30, NAVD 88

REVISIONS

BY	MARK	DESCRIPTION	APPR.	DATE

ENGINEER OF WORK
B. M. Kay
04/30/2025


DESIGN BY:
LV
DRAWN BY:
LV
CHECKED BY:
BK
SCALE:
PER PLAN
DATE:
04/30/2025
JOB NUMBER:

BEAUMONT
CALIFORNIA

Reviewed By: *[Signature]* Date: 5/9/25
Staff Engineer
Recommended for Approval By: *[Signature]* Date: 5/19/25
Assistant Engineer
Approved By: *[Signature]* Date: 05/21/2025
City Engineer/Director of Public Works

CITY OF BEAUMONT, CALIFORNIA
IMPROVEMENT PLANS FOR:
BEAUMONT LIBRARY RENOVATION & ADDITION
125 E 8TH ST, BEAUMONT CA 92223
STREET IMPROVEMENT PLAN

SHEET
4
OF 8 SHEETS
FILE NO.: 3532
PW2025-0203

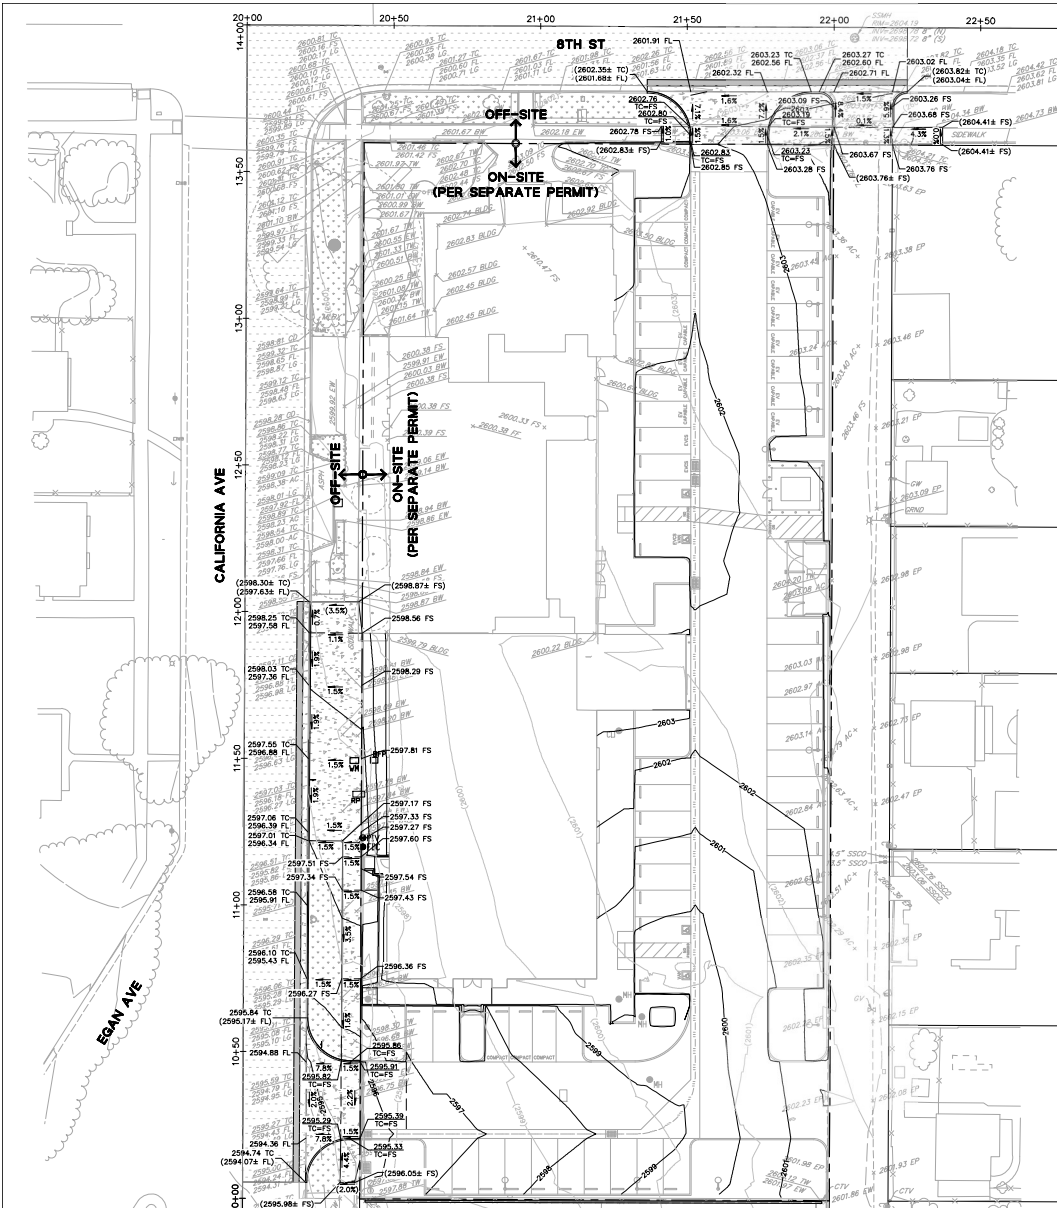

LEGEND:


- PROPERTY LINE
- EXISTING CONTOUR LINE
- PROPOSED CONTOUR LINE
- GRADE BREAK
- CONCRETE
- ASPHALT PAVEMENT RESTORATION
- TYPE II SLURRY SEAL
- LANDSCAPE AREA

GRADING NOTES:

- ALL DESIGN ELEVATIONS SHOWN ON THE GRADING SHEETS ARE TO FINISHED GRADE, UNLESS OTHERWISE NOTED.
- FOR WALKS IN ADA ACCESSIBLE AREAS, CROSS SLOPES SHOULD NOT EXCEED 2.0% GRADE.
- THE CODES IN EFFECT ARE:
 - 2022 CA BUILDING CODE
 - 2022 CA PLUMBING CODE
 - CITY OF BEAUMONT ORDINANCE NO. 1128, CHAPTER 17.11.040

ABBREVIATIONS:

- BS BOTTOM OF STAIR
- FS FINISHED GRADE
- FS FINISHED SURFACE
- FL FLOW LINE
- LG LIP OF GUTTER
- RM TOP OF MANHOLE / CLEANOUT STRUCTURE
- TC TOP/FACE OF CURB
- TS TOP OF STAIRS
- TW TOP OF WALL

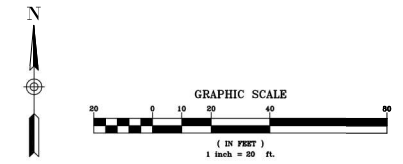

BENCHMARK:
DESCRIBED BY NATIONAL GEODETIC SURVEY.
IN BEAUMONT, AT THE JUNCTION OF
CALIFORNIA AVENUE AND FIFTH PLACE, 28.9 M
(94.8 FT) WEST OF THE AVENUE CENTERLINE,
7.7 M (25.3 FT) SOUTH OF THE CENTERLINE
OF FIFTH PLACE, 1.1 M (3.6 FT) NORTH OF A
GUY WIRE, 0.79 M (2.6 FT) SOUTH OF A
POWER POLE, 0.14 M (0.6 FT) EAST OF A
WITNESS POST. THE MARK IS 0.6 METERS W
FROM A SECOND WITNESS POST. THE MARK IS
ABOVE LEVEL WITH THE AVENUE.
ELEV: 2579.30, NAVD 88

BY	MARK	DESCRIPTION	APPR.	DATE
ENGINEER		REVISIONS	CITY	

BKF
4675 MACARTHUR CT.
SUITE 400
NEWPORT BEACH, CA 92660
(949) 526-8460
www.bkf.com

B. M. Kay
ENGINEER OF WORK
R.E.C.

04/30/2025

DESIGN BY:
LV
DRAWN BY:
LV
CHECKED BY:
BK
SCALE:
PER PLAN
DATE:
04/30/2025
JOB NUMBER:

Reviewed By: *[Signature]* Date: 5/9/25
Staff Engineer
Recommended for Approval By: *[Signature]* Date: 5/19/25
Assistant Engineer
Approved By: *[Signature]* Date: 05/21/2025
City Engineer/Director of Public Works


CITY OF BEAUMONT, CALIFORNIA
IMPROVEMENT PLANS FOR:
BEAUMONT LIBRARY RENOVATION & ADDITION
125 E 8TH ST, BEAUMONT CA 92223

BEAUMONT
CALIFORNIA

CITY OF BEAUMONT, PUBLIC WORKS DEPARTMENT
ENGINEERING DIVISION

1000 10th St
Beaumont, CA 92223
TEL: (951) 769-8020 FAX: (951) 769-8028

SHEET
5
OF 8 SHEETS
FILE NO.: 3532
PW2025-0203

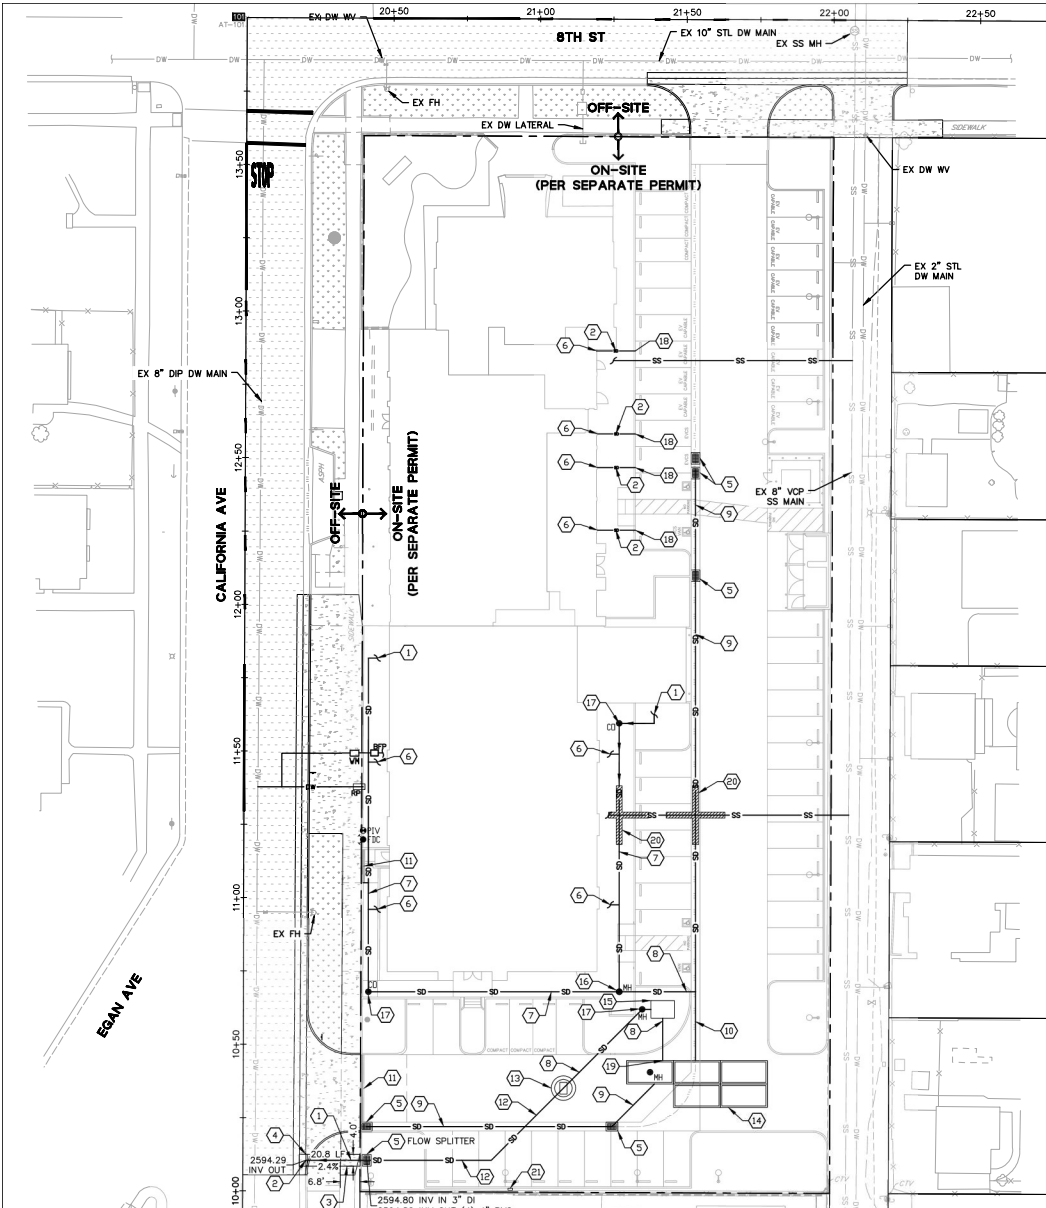

LEGEND:

- LIMIT OF WORK
- PROPERTY LINE
- SD — PROPOSED STORM DRAIN LINE
- CONCRETE
- LANDSCAPE AREA
- MH STORM DRAIN MANHOLE PER SEPARATE PERMIT
- □ STORM DRAIN CLEANOUT PER SEPARATE PERMIT
- DROP INLET PER SEPARATE PERMIT
- UNDERGROUND DETENTION SYSTEM PER SEPARATE PERMIT

DRAINAGE KEYNOTES:

- INSTALL (4) 4" SDR35 PVC STORM DRAIN LINE AND FITTINGS. TRENCHING AND BACKFILL PER DETAIL 1 / SHEET 8.
- INSTALL CURB DRAIN PER DETAIL 6 / SHEET 8.
- CONSTRUCT CONCRETE PAVEMENT REPAIR PER DETAIL 4 / SHEET 8.
- CONSTRUCT CURB AND GUTTER PER DETAIL 2 / SHEET 8.
- INSTALL STORM DRAIN DROP INLET PER SEPARATE PERMIT
- PROPOSED ROOF DOWNSPOUT CONNECTION PER SEPARATE PERMIT
- INSTALL 4" SDR35 PVC STORM DRAIN LINE AND FITTINGS PER SEPARATE PERMIT
- INSTALL 6" SDR35 PVC STORM DRAIN LINE AND FITTINGS PER SEPARATE PERMIT
- INSTALL 12" SDR35 PVC STORM DRAIN LINE AND FITTINGS PER SEPARATE PERMIT
- INSTALL 15" SDR35 PVC STORM DRAIN LINE AND FITTINGS PER SEPARATE PERMIT
- INSTALL 6" TRENCH DRAIN PER SEPARATE PERMIT
- INSTALL 3" DI STORM DRAIN FORCE MAIN PER SEPARATE PERMIT
- INSTALL PUMP STATION PER SEPARATE PERMIT
- INSTALL UNDERGROUND DETENTION SYSTEM PER SEPARATE PERMIT
- INSTALL MODULAR WETLAND SYSTEM PER SEPARATE PERMIT
- INSTALL STORM DRAIN MANHOLE STRUCTURE PER SEPARATE PERMIT
- INSTALL STORM DRAIN CLEANOUT STRUCTURE PER SEPARATE PERMIT
- INSTALL CURB DRAIN, SINGLE PIPE CONDITION PER SEPARATE PERMIT
- INSTALL ORIFICE RESTRICTOR PLATE PER SEPARATE PERMIT
- CONSTRUCT SLURRY CEMENT ENCASEMENT ALONG THE UTILITY, EXTENDING 10 LINEAR FEET ON BOTH SIDES OF THE CROSSING PER SEPARATE PERMIT
- MOUNT STORM DRAIN PUMP CONTROLLER CABINET TO SITE WALL PER SEPARATE PERMIT

DIGALERT
Call 2 Working Days
Before You Dig
811

BENCHMARK:
DESCRIBED BY NATIONAL GEODETIC SURVEY:
IN BEAUMONT, AT THE JUNCTION OF
CALIFORNIA AVENUE AND FIFTH PLACE, 28.9 M
(94.8 FT) WEST OF THE AVENUE CENTERLINE,
2.7 M (25.3 FT) SOUTH OF THE CENTERLINE
OF FIFTH PLACE, 1.1 M (3.6 FT) NORTH OF A
GUY WIRE, 0.79 M (2.6 FT) SOUTH OF A
POWER POLE, 0.18 M (0.6 FT) EAST OF A
WITNESS POST, THE MARK IS 0.6 METERS W
FROM A SECOND WITNESS POST THE MARK IS
ABOVE LEVEL WITH THE AVENUE.
ELEV. 2579.30, NAVD 88

BY	MARK	DESCRIPTION	APPR.	DATE
ENGINEER		REVISIONS	CITY	DATE

BKF
4675 MACARTHUR CT.
SUITE 400
NEWPORT BEACH, CA 92660
(949) 526-8460
www.bkf.com

DESIGN BY:
LV
DRAWN BY:
LV
CHECKED BY:
BK
SCALE:
PER PLAN
DATE:
04/30/2025
JOB NUMBER:

BEAUMONT
CALIFORNIA


Reviewed By: *[Signature]* Date: 5/9/25
Staff Engineer
Recommended for Approval By: *[Signature]* Date: 5/19/25
Assistant Engineer
Approved By: *[Signature]* Date: 05/21/2025
City Engineer/Director of Public Works

CITY OF BEAUMONT, PUBLIC WORKS DEPARTMENT
ENGINEERING DIVISION

CITY OF BEAUMONT, CALIFORNIA
IMPROVEMENT PLANS FOR:
BEAUMONT LIBRARY RENOVATION & ADDITION
125 E 8TH ST, BEAUMONT CA 92223

SHEET
6
OF 8 SHEETS
FILE NO.: 3532
PW2025-0203

STORM DRAIN PLAN

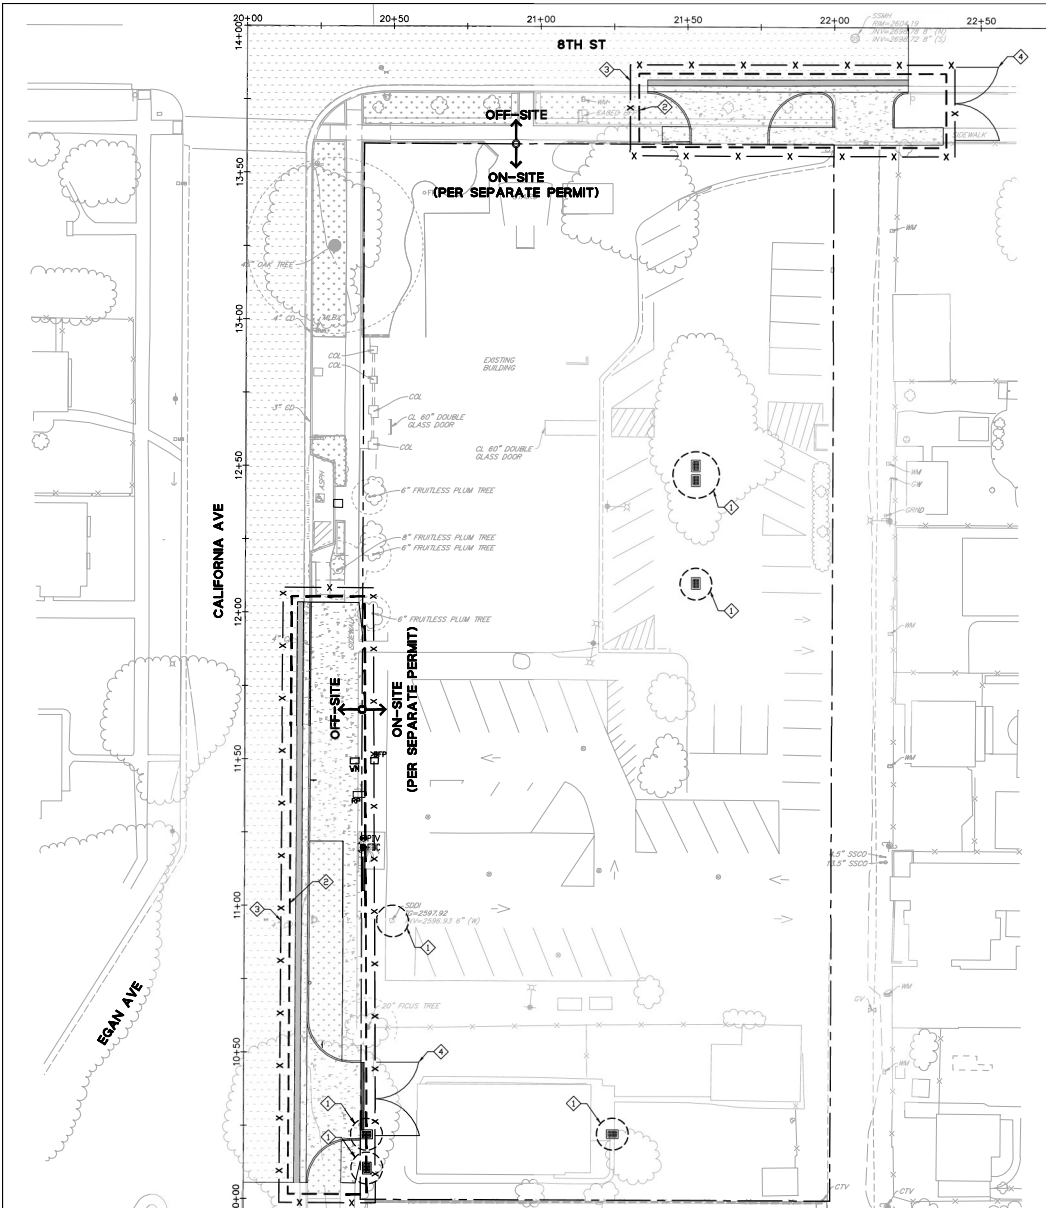

LEGEND:


- PROPERTY LINE
- FIBER ROLL (SE-6)
- CONSTRUCTION FENCE TO BE PLACED BY CONTRACTOR
- STORM DRAIN INLET PROTECTION (SE-10).

EROSION CONTROL KEYNOTES:

- 1. INSTALL STORM DRAIN INLET PROTECTION PER DETAIL 1 / SHEET 7
- 2. INSTALL FIBER ROLL PER DETAIL 2 / SHEET 7
- 3. INSTALL CONSTRUCTION FENCE PER DETAIL 3 / SHEET 7
- 4. INSTALL CONSTRUCTION FENCE GATE

NOTES:


1. SITE ACCESS SHOWN ON THIS PLAN IS PROVIDED FOR INFORMATION PURPOSES ONLY. CONTRACTOR SHALL LOCATE CONSTRUCTION ACCESS DRIVEWAYS AS NECESSARY.
2. LOCATION OF CONSTRUCTION FENCING SHOWN ON THIS PLAN IS APPROXIMATE. CONTRACTOR SHALL BE RESPONSIBLE FOR SECURING THE SITE AND INSTALLING NEW CONSTRUCTION FENCING AS NECESSARY.
3. EROSION AND SEDIMENT CONTROL MEASURES SHALL BE IN EFFECT AND MAINTAINED BY THE CONTRACTOR ON A YEAR-ROUND BASIS UNTIL ALL DISTURBED AREAS ARE STABILIZED UNLESS OTHERWISE PERMITTED BY THE COUNTY INSPECTOR.
4. ALL INLETS RECEIVING STORM WATER RUNOFF FROM THE PROJECT AREA MUST BE EQUIPPED WITH REQUIRED INLET PROTECTION.
5. ALL PAVED AREAS SHALL BE KEPT CLEAR OF EARTH MATERIALS AND DEBRIS. THE SITE SHALL BE MAINTAINED SO TO MINIMIZE SEDIMENT LADEN RUNOFF ENTERING THE STORM DRAIN SYSTEM.
6. STOCKPILED EARTHEN MATERIAL SHALL BE EITHER COVERED WITH A TARP OR WATERED SUFFICIENTLY TO ELIMINATE DUST.
7. CONSTRUCTION AREAS SHOWN ARE CONCEPTUAL. ACTUAL PLACEMENT TO BE DETERMINED BY CONTRACTOR BASED ON CURRENT BEST MANAGEMENT PRACTICES. CONTRACTOR SHALL SUBMIT A CONSTRUCTION STAGING PLAN.
8. REFERENCE: "CALIFORNIA STORM WATER BEST MANAGEMENT PRACTICE (BMP) HANDBOOK", MARCH 2023.
9. STORM DRAIN INLET PROTECTION TO BE PLACED AT NEAREST DOWNSTREAM STREET INLET, LOCATED AT THE INTERSECTION OF CALIFORNIA AVE. & E. 7TH STREET.

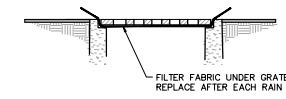

NOTES:

1. THE CONTRACTOR SHALL INSPECT THE FILTER FABRIC AND MAKE NECESSARY REPAIRS PRIOR TO ANTICIPATED STORMS AND AT REASONABLE INTERVALS DURING STORMS OF EXTENDED DURATION.
2. AS SOON AS PRACTICAL FOLLOWING EACH STORM, THE CONTRACTOR SHALL REMOVE ANY ACCUMULATION OF SILT OR DEBRIS FROM THE FILTER FABRIC AND SHALL CLEAR THE OUTLET PIPES OF ANY BLOCKAGE.
3. CASQA STORMWATER BMP HANDBOOK CONSTRUCTION, STORM DRAIN INLET PROTECTION SE-10.


1 STORM DRAIN INLET PROTECTION
NTS

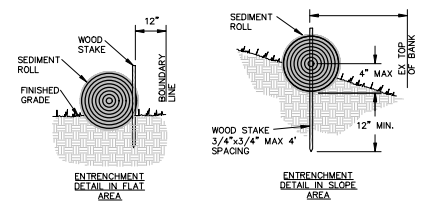

INSTALLATION PROCEDURE:

1. FIBER ROLLS ARE TUBES MADE FROM POROUS BIODEGRADABLE FIBER STUFFED IN A PHOTO-DEGRADABLE OPEN WEAVE NETTING. THEY ARE APPROX. 8" DIAMETER.
2. FIBER ROLL INSTALLATION REQUIRES THE PLACEMENT AND SECURE STAKING OF THE ROLL IN A TRENCH, 2"-4" DEEP, DUG ON CONTOUR. RUNOFF MUST NOT BE ALLOWED TO RUN UNDER OR AROUND ROLL. ROLLS SHOULD BE ABUTTED SECURELY TO PROVIDE A TIGHT JOINT, NOT OVERLAPPED.

2 FIBER ROLL DETAIL
NTS

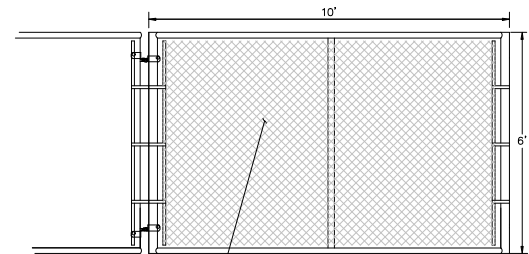


INSTALL 6' TALL GREEN CONSTRUCTION DUST SCREEN FROM FENCE SCREEN OR APPROVED EQUAL

NOTE:

1. CONTRACTOR TO PROVIDE TEMPORARY CHAIN LINK CONSTRUCTION FENCE WITH SAND BAGS FOR ANCHORING.
2. INSTALL "CONSTRUCTION SITE, NO TRESPASSING" SIGNS, ENSURING SIGNS ARE LEGIBLE FROM 5' AWAY.

3 CONSTRUCTION DUST FENCE
NTS

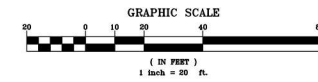

Call 2 Working Days Before You Dig 811

BENCHMARK:
DESIGNED BY NATIONAL GEODETIC SURVEY, IN BEAUMONT, AT THE JUNCTION OF CALIFORNIA AVENUE AND FIFTH PLACE, 28.9 M (94.8 FT) WEST OF THE AVENUE CENTERLINE, 7.7 M (25.3 FT) SOUTH OF THE CENTERLINE OF FIFTH PLACE, 1.1 M (3.6 FT) NORTH OF A GUY WIRE, 0.79 M (2.6 FT) SOUTH OF A POWER POLE, 0.18 M (0.6 FT) EAST OF A WITNESS POST. THE MARK IS 0.6 METERS W FROM A SECOND WITNESS POST. THE MARK IS ABOVE LEVEL WITH THE AVENUE.
ELEV. 2579.30, NAVD 88

BY	MARK	DESCRIPTION	APPR.	DATE
ENGINEER		REVISIONS	CITY	

4675 MACARTHUR CT.
SUITE 400
NEWPORT BEACH, CA 92660
(949) 526-8460
www.bkf.com

4/30/2025

DESIGN BY: LV
DRAWN BY: LV
CHECKED BY: BK
SCALE: PER PLAN
DATE: 04/30/2025
JOB NUMBER:

Reviewed By:
Recommended for Approval By:
Approved By:

Date: 5/9/25
Date: 5/19/25
Date: 05/21/2025


CITY OF BEAUMONT, CALIFORNIA
IMPROVEMENT PLANS FOR:
BEAUMONT LIBRARY RENOVATION & ADDITION
125 E 8TH ST, BEAUMONT CA 92223

CITY OF BEAUMONT, PUBLIC WORKS DEPARTMENT
ENGINEERING DIVISION

1000 S. 10th St.
Beaumont, CA 92223
TEL: (951) 769-8520 FAX: (951) 769-8525


EROSION CONTROL PLAN

SHEET
7
OF 8 SHEETS
FILE NO.: 3532
PW2025-0203

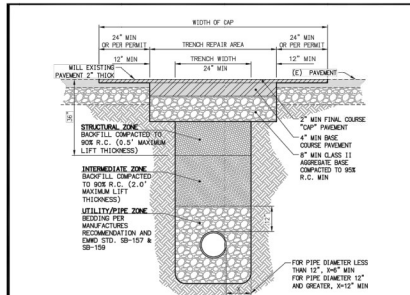

TRENCH AND PAVEMENT RESTORATION

- GENERAL**
1. ALL TRENCHING, EXCAVATION, POT-HOLING, AND BACKFILLING OPERATIONS SHALL FOLLOW THE CITY OF BEAUMONT STANDARDS AND/OR PER THE DIRECTIONS OF THE PUBLIC WORKS INSPECTOR.
 2. ALL IMPROVEMENTS SHALL BE INSPECTED BY THE PUBLIC WORKS INSPECTOR. ANY DEFICIENT WORK IDENTIFIED BY THE PUBLIC WORKS INSPECTOR SHALL BE CORRECTED BY THE CONTRACTOR AT CONTRACTOR'S OWN EXPENSE PRIOR TO BEING ACCEPTED.
 3. A COMPACTION REPORT SHALL BE REQUIRED FOR THE TRENCH RESTORATION OR THE PUBLIC WORKS INSPECTOR CAN PERFORM A COMPACTION TEST TO BE BUILT HOURLY, AT THE STANDARD INSPECTION DATE.
 4. NO WORK IS PERMITTED WITHIN STREETS THAT HAVE RECENTLY BEEN CONSTRUCTED, RECONSTRUCTED, RESURFACED, OR SLURRIED PER THE STREET CURE MOTATORIAL.
 5. WHERE AN EXCEPTION IS GRANTED BY THE DIRECTOR OF PUBLIC WORKS, THE PAVEMENT CAP AREA SHALL EXTEND, IN WIDTH, FROM GUTTER LIP TO CENTERLINE AND SHALL EXTEND, IN LENGTH, A MINIMUM OF 30' LONG IN BOTH DIRECTIONS AS THE EDGE FROM THE EDGE OF THE EXCAVATION.
- SUBGRADE AND NATIVE**
6. SUBGRADE AND NATIVE SHALL BE REMOVED AS NECESSARY AND STOCKPILED. IF SOFT, SPONGY, OR OTHER UNSUITABLE MATERIAL IS ENCOUNTERED, THE UNSUITABLE MATERIAL SHALL BE REMOVED AND REPLACE WITH CLASS 3 AGGREGATE BASE. ALTERNATIVELY, THE CONTRACTOR MAY DEGRADE THE SUBGRADE AND NATIVE AND BACKFILL WITH PIPE, BEING ON CLASS 3 AGGREGATE BASE.
 7. SUBGRADE AND NATIVE SHALL BE COMPACTED TO A RELATIVE COMPACTION PER THE ZONE SHOWN ON SHEET 1.
- AGGREGATE BASE**
8. EXISTING BASE SHALL BE REMOVED TO SUBGRADE AND DISCARDED.
 9. CLASS II AGGREGATE BASE SHALL BE PLACED TO A MINIMUM DEPTH AS SHOWN ON SHEET 1 OR MATCH EXISTING, WHATEVER IS GREATER. COMPACTION OF BASE SHALL BE A MINIMUM OF 95% RELATIVE COMPACTION.
 10. AGGREGATE MATERIAL SHALL BE PER CURRENT GREEN BOOK STANDARDS. AGGREGATE SHALL BE PLACED PER CURRENT GREEN BOOK STANDARD.
- AC PAVING**
11. EXISTING AC SHALL BE SAWCUT AND REMOVED TO THE TRENCH REPAIR AREA BOUNDARY.
 12. THE PAVEMENT CAP LENGTH AND WIDTH SHALL BE PER THE REQUIREMENTS OF THE PERMIT OR AS DIRECTED BY THE CITY ENGINEER.
 13. PRIOR TO PLACEMENT OF PERMANENT PAVING, EXISTING PAVEMENT SHALL BE CUT TO A NEAT STRAIGHT EDGE. CRACKED PAVEMENT ADJACENT TO THE TRENCH SHALL BE REMOVED.
 14. A PRIME COAT SHALL BE APPLIED TO THE BASE PER CURRENT GREENBOOK STANDARDS.
 15. ASPHALT RESTORATION BASE COURSE SHALL CONSIST OF A MINIMUM OF 4\"/>

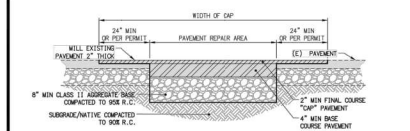

PAVEMENT RESTORATION


16. A TACK COAT SHALL BE APPLIED TO EXISTING ASPHALT SURFACES AND BASE COARSE SURFACE PRIOR TO FINAL COURSE PER CURRENT GREENBOOK STANDARDS.
 17. EXISTING AC AND TRENCH REPAIR AREA SHALL BE MILLED A MINIMUM OF 2\"/>
- STRIPING**
18. ASPHALT RESTORATION FINAL (CAP) COURSE SHALL HAVE A FINAL PROFILE CONSISTENT WITH THE EXISTING PROFILE. NO LIPS, BUMPS OR DEPRESSIONS WILL BE ACCEPTED.
 19. A TYPE I SLURRY SEAL SHALL BE PLACED ALONG THE ENTIRE FRONTAGE OF THE PROPERTY(IES) WHERE THE REPAIR OCCURRED, FROM EDGE OF PAVEMENT TO CENTERLINE PER GREENBOOK SPECS.
 20. ALL STREET STRIPING SHALL BE OF THERMOPLASTIC MATERIAL.

REFER TO SHEET 2 FOR NOTES AND ADDITIONAL REQUIREMENTS


Public Works Department 550 E. 6th Street Beaumont, CA 92223 (951) 769-6322 www.beaumontca.gov	PAVING RESTORATION AND TRENCH REPAIR	SHEET 1
--	---	------------

Public Works Department 550 E. 6th Street Beaumont, CA 92223 (951) 769-6322 www.beaumontca.gov	PAVING RESTORATION AND TRENCH REPAIR	SHEET 2
--	---	------------

CITY OF BEAUMONT TRENCHING, BACKFILL, PAVEMENT REPAIR

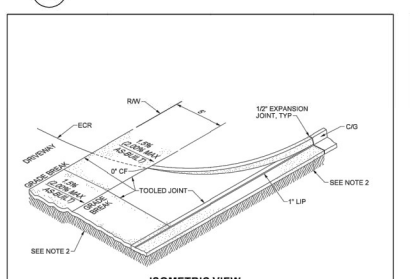

ISOMETRIC VIEW

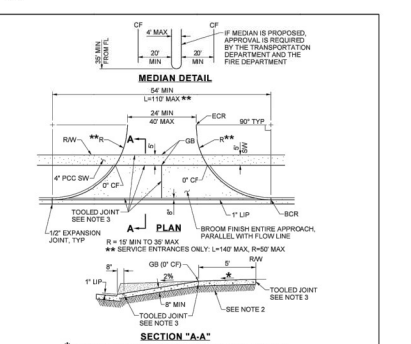

- NOTES:**
1. DRIVEWAY APPROACH SHALL BE 8\"/>

NOT TO SCALE

PREPARED UNDER THE SUPERVISION OF:

MARK LANCASTER, P.E.

11/03/23 DATE

C48048

COUNTY OF RIVERSIDE

COMMERCIAL DRIVE APPROACH
(WITH SIDEWALK AT R/W)

STANDARD No. 207A (3 OF 4)

NOT TO SCALE

PREPARED UNDER THE SUPERVISION OF:

MARK LANCASTER, P.E.

11/03/23 DATE


C48048

COUNTY OF RIVERSIDE

COMMERCIAL DRIVE APPROACH
(WITH SIDEWALK AT R/W)

STANDARD No. 207A (3 OF 4)

COMMERCIAL DRIVE APPROACH

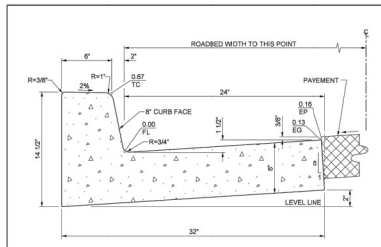

- MINIMUM CEMENTITIOUS MATERIAL CONTENT = 600 LB / CU YD**
- 1.75 CU FT / LP
- 1.75 CU YD = 15.90 LP
- NOTES:**
1. RELATIVE COMPACTION OF SUBGRADE UNDER CURB AND GUTTER SHALL BE 95% MINIMUM.
 2. WHEN ABUTTING SOIL HAS A HIGH SULFATE CONTENT, USE A MODIFIED CONCRETE MIX AND PLACE 8\"/>

NOT TO SCALE

PREPARED UNDER THE SUPERVISION OF:

MARK LANCASTER, P.E.


11/03/23 DATE

C48048

COUNTY OF RIVERSIDE

TYPE A-8
CURB AND GUTTER
8\"/>

8\"/>

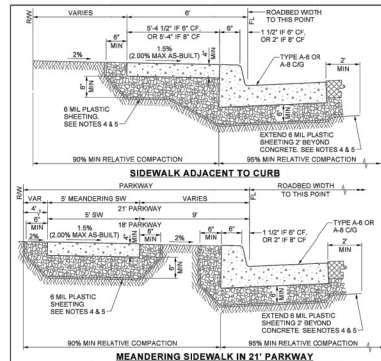

- NOTES:**
1. ALL CONSTRUCTION SHALL BE CONFORM WITH MINIMUM SUBMITTAL MATERIAL CONTENT AND BE BUILT TO THE STANDARD SPECIFICATIONS FOR CONCRETE AND CURB.
 2. TO MAINTAIN PUBLIC PEDESTRIAN ACCESS, TEMPORARY TRAP FRAMES FOR MODEL HOMES SHALL BE PLACED BEHIND PUBLIC SIDEWALK AND NOT BETWEEN PUBLIC SIDEWALK AND CURB.
 3. FOR EXPANSIVE SOIL, PLACE 8\"/>

NOT TO SCALE

PREPARED UNDER THE SUPERVISION OF:

MARK LANCASTER, P.E.

11/03/23 DATE


C48048

COUNTY OF RIVERSIDE

SIDEWALK AND CURB

STANDARD No. 401


SIDEWALK AND CURB

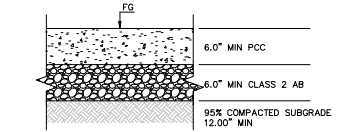

PAVEMENT SECTION DESIGN		
CLASSIFICATION	PCC (N)	AB (N)
PEDESTRIAN PAVEMENT	6	6

- NOTES:**
1. THIS SECTION TO BE USED IN LOCATIONS WHERE NEW CONCRETE PAVEMENT IS REQUIRED FOR PEDESTRIAN TRAFFIC, SUCH AS SIDEWALKS AND WALKWAYS.
 2. SUBGRADE IS TO BE COMPACTED NATIVE SOIL AT 95% RELATIVE COMPACTION. KEEP THE MOISTURE CONTENT SLIGHTLY ABOVE OPTIMUM.
 3. REFER TO ARCHITECTURAL PLANS FOR CONCRETE FINISHING, SCORE LINE & EXPANSION JOINT INFORMATION. PER GEOTECHNICAL REPORT, TRANSVERSE CONTROL JOINTS FOR DRIVEWAYS SHOULD BE SPACED NOT MORE THAN 10 FEET APART.
 4. POSITIVE DRAINAGE SHOULD BE PROVIDED AWAY FROM ALL PAVEMENT AREAS TO PREVENT SEEPAGE OF SURFACE AND/OR SUBSURFACE WATER INTO THE PAVEMENT BASE AND/OR SUBGRADE.
 5. THE EXPANSION POTENTIAL OF THE SITE SOILS SHOULD BE VERIFIED AFTER GRADING. IF THE EXPANSION POTENTIAL OF MIXED SOIL IS FOUND TO BE ABOVE .20, CONVERSE RECOMMENDS MIXING ON-SITE SOIL USED FOR SUPPORT OF WALKWAYS AND PAVEMENTS WITH 5% CEMENT TO REDUCE EXPANSION POTENTIAL.
 6. REFERENCED FROM PRELIMINARY GEOTECHNICAL REPORT PREPARED BY UNIVERSAL ENGINEERING SCIENCES ON FEBRUARY 2, 2024.

PEDESTRIAN CONCRETE SECTION

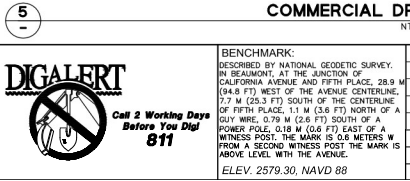

BENCHMARK:

DESCRIBED BY NATIONAL GEODETIC SURVEY: IN BEAUMONT, AT THE JUNCTION OF CALIFORNIA AVENUE AND FIFTH PLACE, 28.9 M (94.8 FT) WEST OF THE AVENUE CENTERLINE, 2.7 M (25.3 FT) SOUTH OF THE CENTERLINE OF FIFTH PLACE, 1.1 M (3.6 FT) NORTH OF A GUY WIRE, 0.79 M (2.6 FT) SOUTH OF A POWER POLE, 0.18 M (0.6 FT) EAST OF A WITNESS POST. THE MARK IS 0.6 METERS W FROM A SECOND WITNESS POST THE MARK IS ABOVE LEVEL WITH THE AVENUE.

ELEV. 2579.30, NAVD 88

NOT TO SCALE

PREPARED UNDER THE SUPERVISION OF:

MARK LANCASTER, P.E.

11/03/23 DATE


C48048

COUNTY OF RIVERSIDE

COMMERCIAL DRIVE APPROACH
(WITH SIDEWALK AT R/W)

STANDARD No. 207A (3 OF 4)

CURB DRAINS

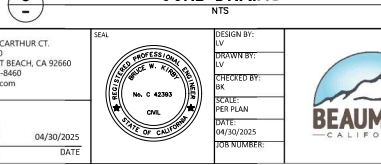

NOT TO SCALE

PREPARED UNDER THE SUPERVISION OF:

MARK LANCASTER, P.E.

11/03/23 DATE


C48048

COUNTY OF RIVERSIDE

COMMERCIAL DRIVE APPROACH
(WITH SIDEWALK AT R/W)

STANDARD No. 207A (3 OF 4)

TYPICAL STREET SECTION

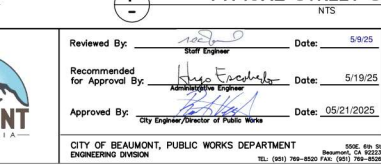

NOT TO SCALE

PREPARED UNDER THE SUPERVISION OF:

MARK LANCASTER, P.E.

11/03/23 DATE

C48048

COUNTY OF RIVERSIDE

COLLECTOR STREET
(NO ACCESS)
(7'4\"/>

CITY OF BEAUMONT, CALIFORNIA

IMPROVEMENT PLANS FOR:

BEAUMONT LIBRARY RENOVATION & ADDITION

125 E 8TH ST, BEAUMONT CA 92223

SHEET 8

OF 8 SHEETS

FILE NO: 3532

PW2025-0203